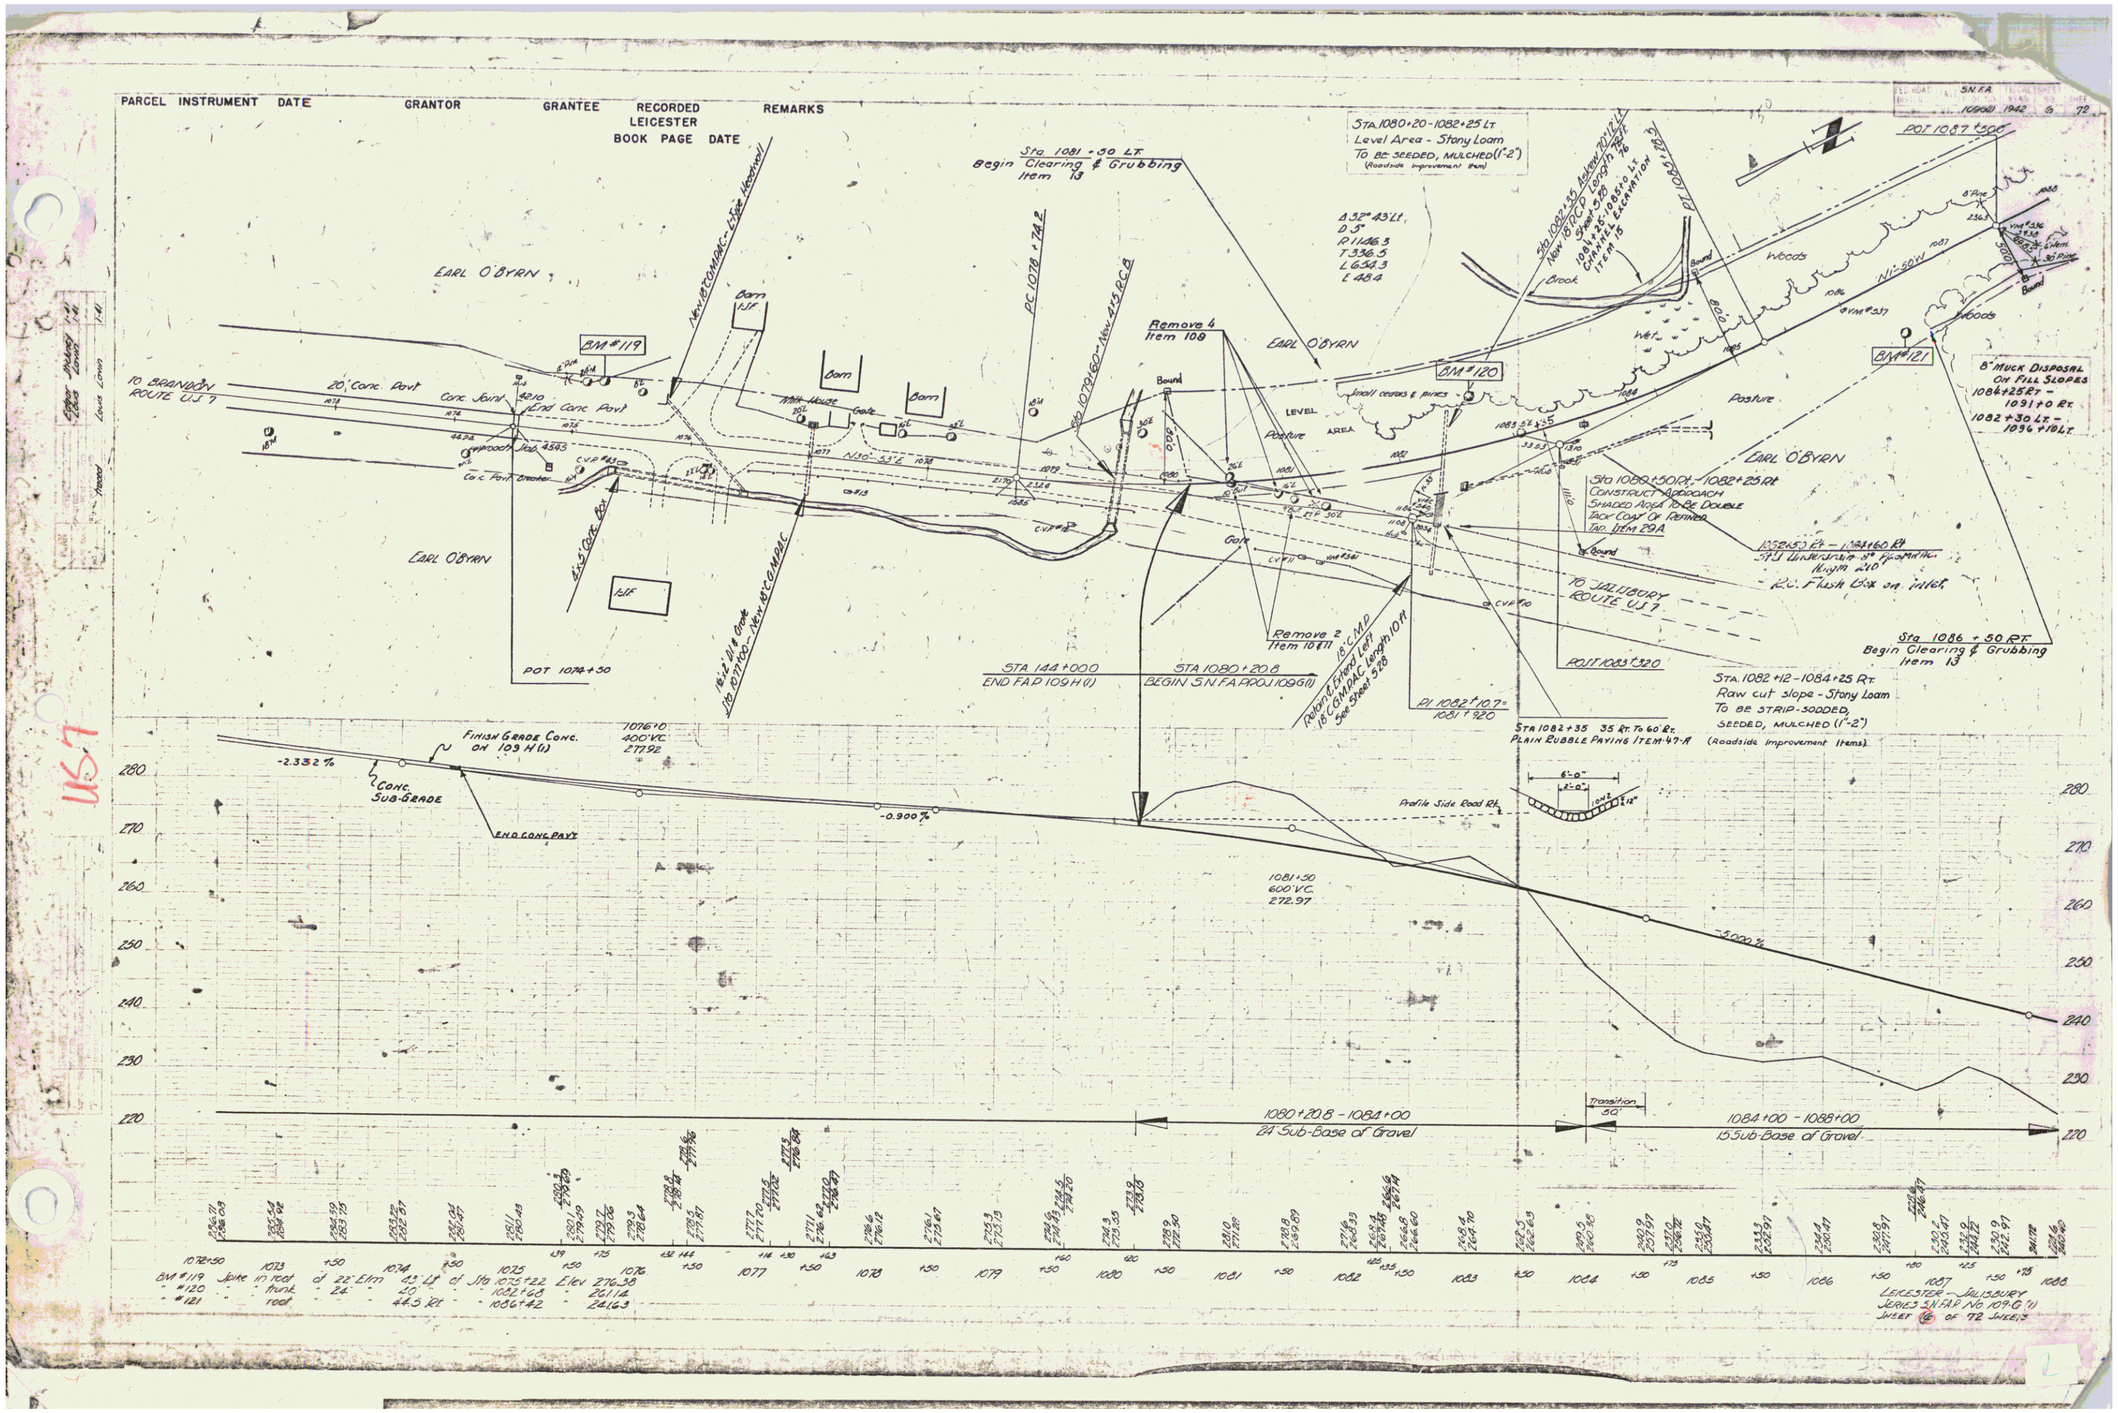
PARCEL INSTRUMENT DATE GRANTOR GRANTEE RECORDED REMARKS
LEICESTER
BOOK PAGE DATE
Sta. 1081 + 30 LT.
Begin Clearing & Grubbing
Item 13
STA. 1080+20 - 1082+25 LT
Level Area - Stony Loam
To BE SEEDED, MULCHED (1"-2")
(Roadside Improvement Item)
EARL O'BYRN
TO BRANDON
ROUTE U.S. 7
20' Conc. Pavt
Conc. Joint
End Conc. Pavt
BM #119
BM #120
BM #121
Barn
House
Gate
Remove 4
Item 108
LEVEL AREA
Pasture
Woods
Brook
Wet
Small cedars & pines
8" MUCK DISPOSAL
ON FILL SLOPES
1084+25 RT. -
1091+0 RT.
1082+30 LT. -
1096+10 LT.
Sta 1080+50 Rt. - 1082+25 Rt.
CONSTRUCT APPROACH
SHADED AREA TO BE DOUBLE
TACK COAT OF PRIMER
TAC. ITEM 29A
TO SALISBURY
ROUTE U.S. 7
Sta. 1086 + 50 RT.
Begin Clearing & Grubbing
Item 13
STA. 1082+12 - 1084+25 RT.
Raw cut slope - Stony Loam
To BE STRIP-SODDED,
SEEDED, MULCHED (1"-2")
(Roadside Improvement Items)
STA 1082+35 35' Rt. To 60' Rt.
PLAIN BUBBLE PAVING ITEM 47-A
STA. 144+000
END FAP 109 H (1)
STA 1080+20.8
BEGIN S.N. F.A. P.001 (109) (1)
POT 1074+50
POT 1087+500
POT 1083+320
Remove 2
Item 108 M
Finish Grade Conc.
on 109 H (1)
Conc. Sub-Grade
END CONC. PAVT.
-2.332 %
-0.900 %
-3.000 %
1076+10
400' V.C.
272.92
1081+50
600' V.C.
272.97
Profile Side Road Rt.
6'-0"
2'-0"
1080+20.8 - 1084+00
24 Sub-Base of Gravel
Transition
50'
1084+00 - 1088+00
15 Sub-Base of Gravel
BM #119 Spike in root of 22" Elm 22' Rt.
BM #120 " " trunk of 24" Elm 10' Rt.
BM #121 " " root of 43" Lf 44.5 Rt.
Sta 1075+22 Elev 276.38
1082+68 276.48
1086+42 281.63
LEICESTER - SALISBURY
SERIES S.N. F.A.P. No. 109 C (1)
SHEET 16 OF 72 SHEETS