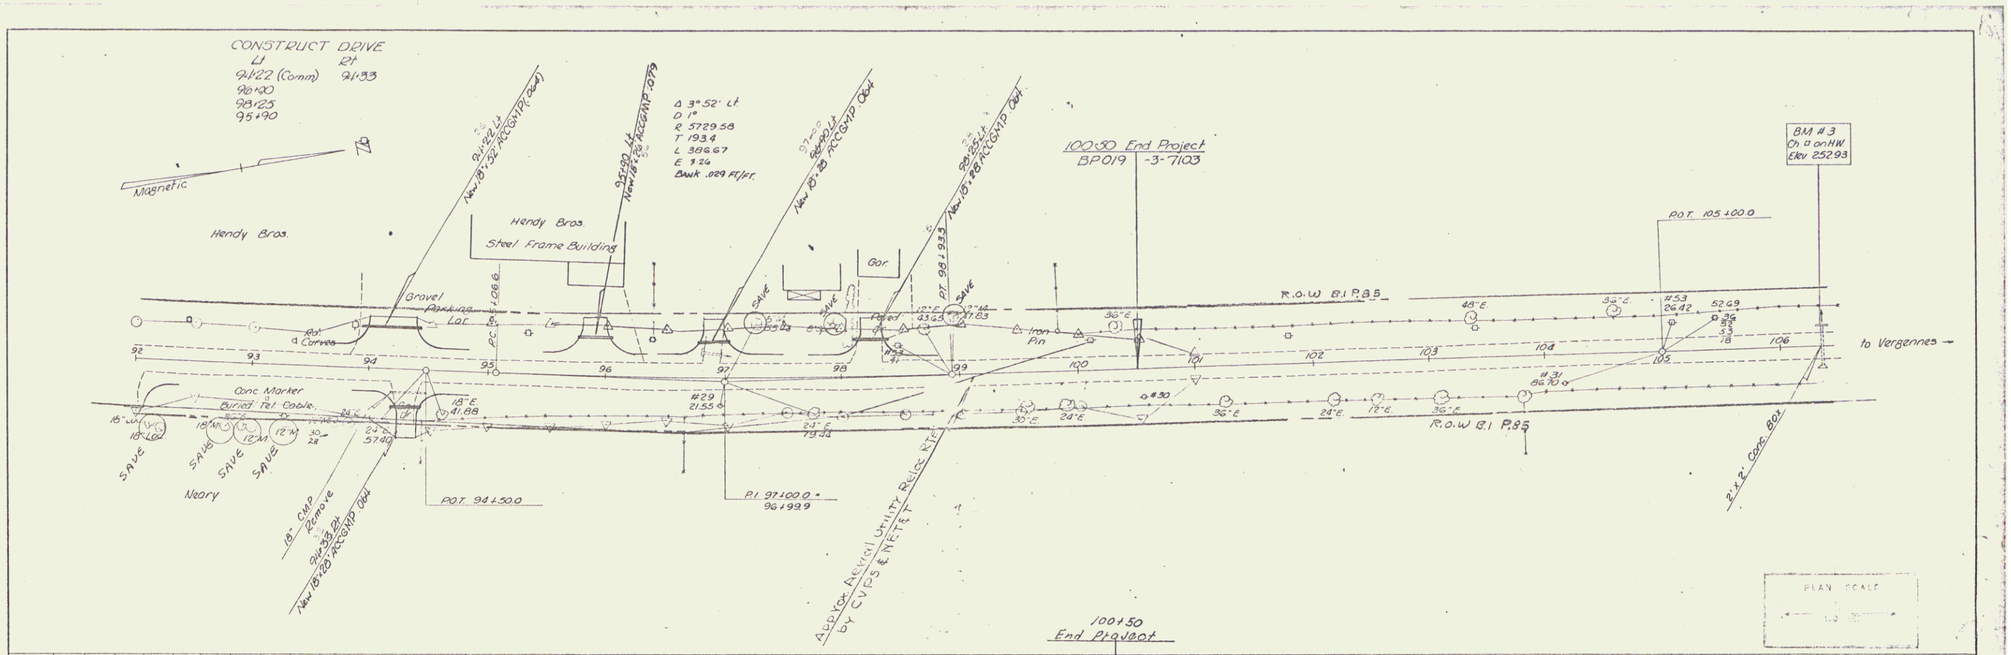

SURVEYED BY Fanfoni DATE July 71 & Mar. 72
DRAWN BY Sheridan DATE Mar. 72
TRACED BY Jucewicz DATE Apr. 72
Scale: 1" = 50'
PROJ. BP NO. 019-3-7103
SHEET 9 OF 52

PLAN — SURVEYED / PLOTTED / GRADES CHECKED / STRUCTURE NOTATIONS CHKD. / NOTE BOOK / NO. / BY / DATE

PROFILE — SURVEYED / PLOTTED / GRADES CHECKED / STRUCTURE NOTATIONS CHKD. / NOTE BOOK / NO. / BY / DATE

K+E PLATE 1, PLAN-PROFILE KEUFFEL & ESSER CO.

4