FED. ROAD DIST. NO.	STATE	FED. AID PROJ. NO.	FISCAL YEAR	SHEET NO.	TOTAL SHEETS
8	VT.	109 A	1931	6	192

WOOD GUARD RAIL REQUIRED

CULVERT STATION	LEFT	RIGHT
29+01	~	24'
38+50	24'	24'

CABLE GUARD RAIL REQUIRED

STATIONS	LENG.	CONSTANT	PAY LENGTH
27+00-29+96 Lt	296'	40'	336'

NEW REINF. CONCRETE PIPE CULVERTS REQUIRED

STATION	DIAM.	LENG.	CONC. A	CONC. C	REINF. STEEL
38+50	24"	40'	2.4	~	84 lbs.

CULVERT REPAIRS REQUIRED

STATION	TYPE	EXTENSION	CONC. A	REINF. STEEL
29+01	2x2	12' ON LT.	4 cy	307 lbs.

DRIVEWAY PIPE CULVERTS REQUIRED
(REINF. CONCRETE PIPE)

STATION	LOCK	DIAM.	LENG.	CEMENT RUBBLE MASONRY
35+30	R	12"	24'	2.3 cubic yards

Parcel	Kind of Instrument	Date of Instrument	Grantor	Grantee	Recorded Reference Book	Page	Date	Remarks
A	QCD	6-19-31	Geo. & D.F. Davis	State of Vt.	A	99	12-11-31	

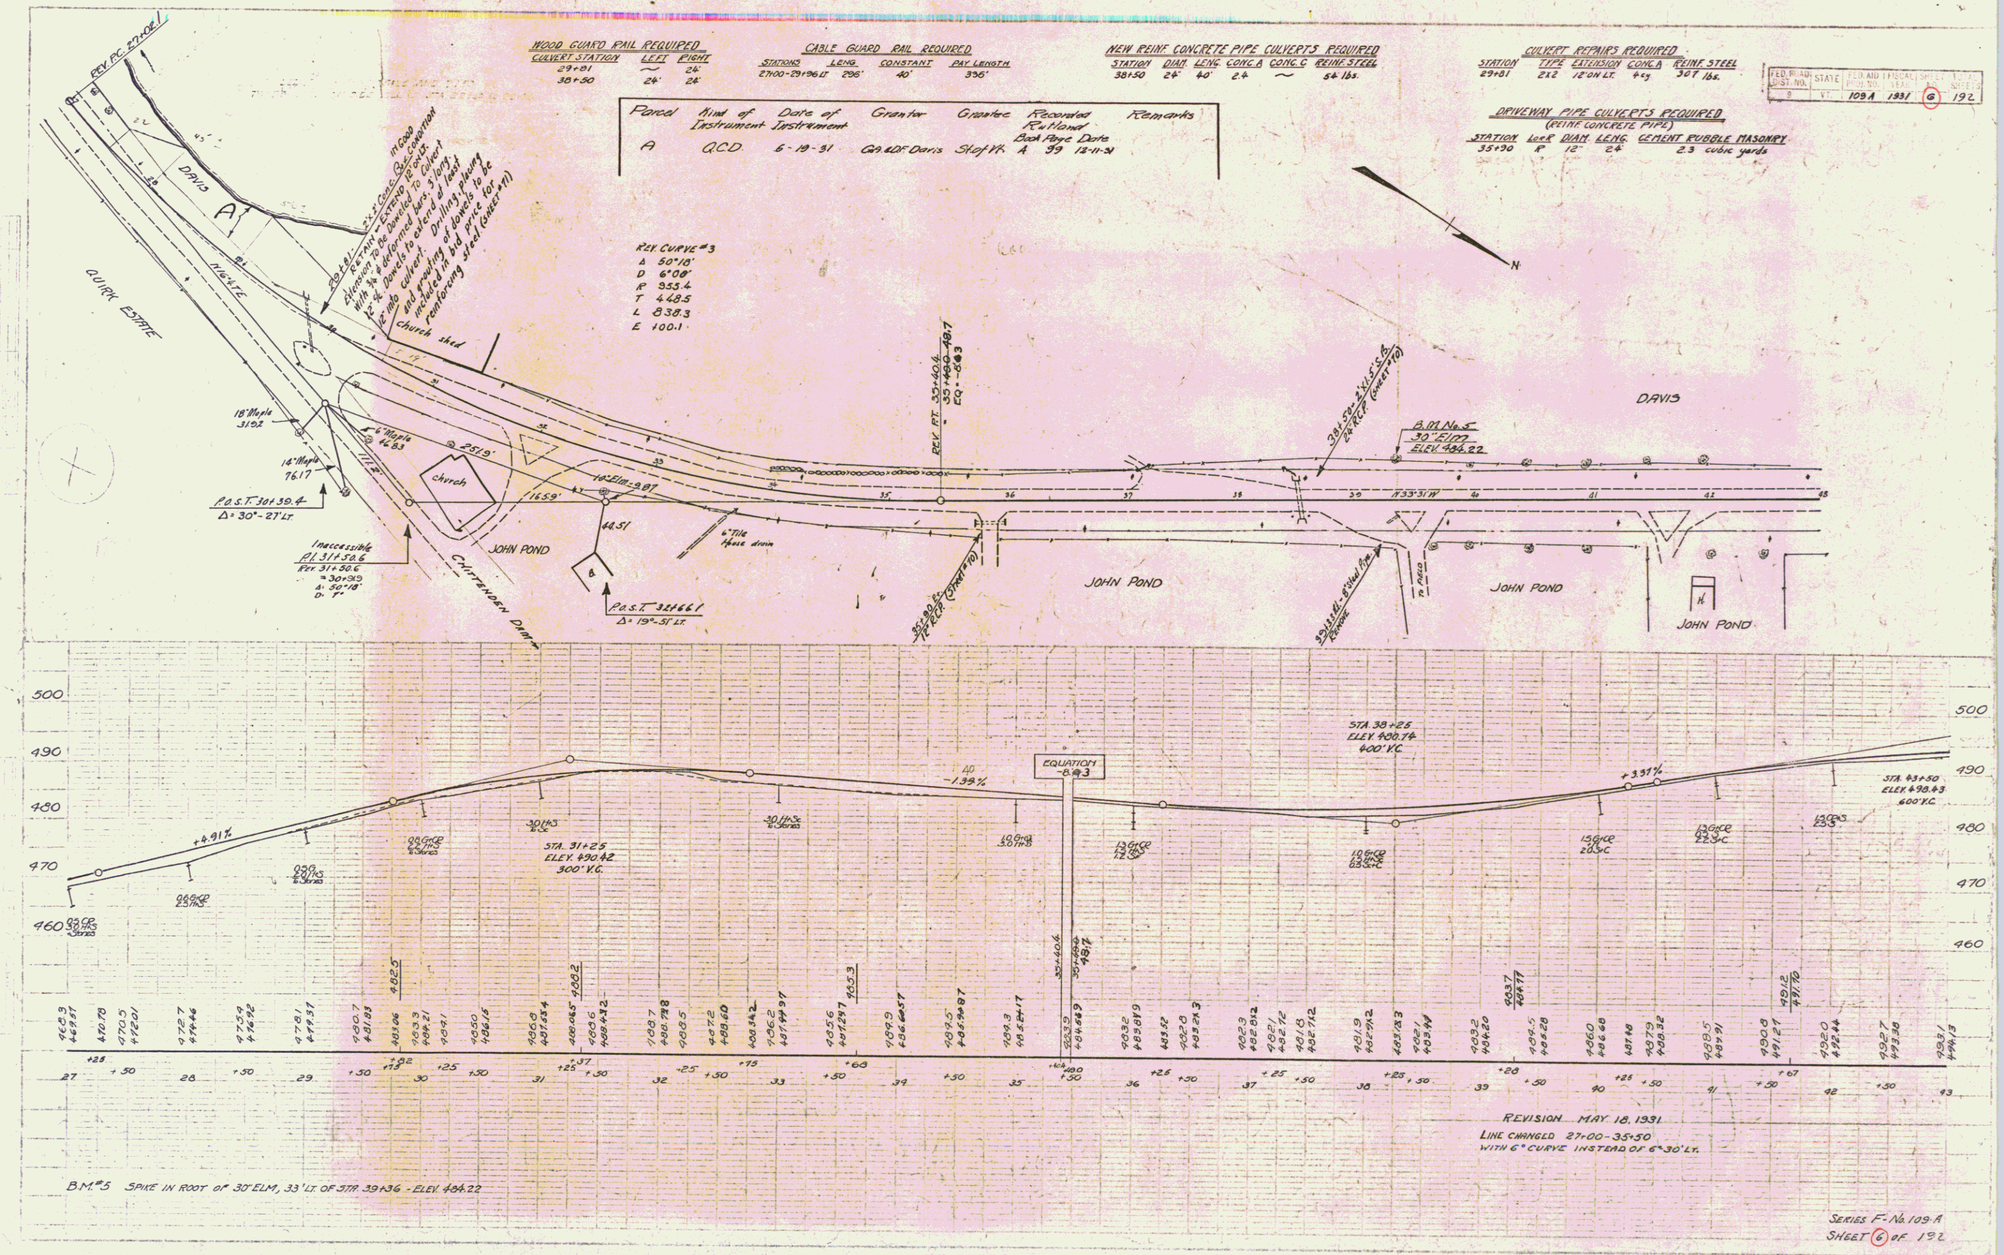

3