FED. ROAD DIST. NO.	STATE	FED. AID PROJ. NO.	FISCAL YEAR	SHEET NO.	TOTAL SHEETS
8	VT.	109 A	1931	45	192

WOOD GUARD RAIL REQUIRED

CULVERT STATION	LEFT	RIGHT
634+11	24'	24'

NEW REINF. CONCRETE PIPE CULVERTS REQUIRED

STATION	DIAM.	LENG.	CONC. A	CONC. C	REINF. STEEL
634+11	18"	36'	–	3.0 cy.	33 lbs.

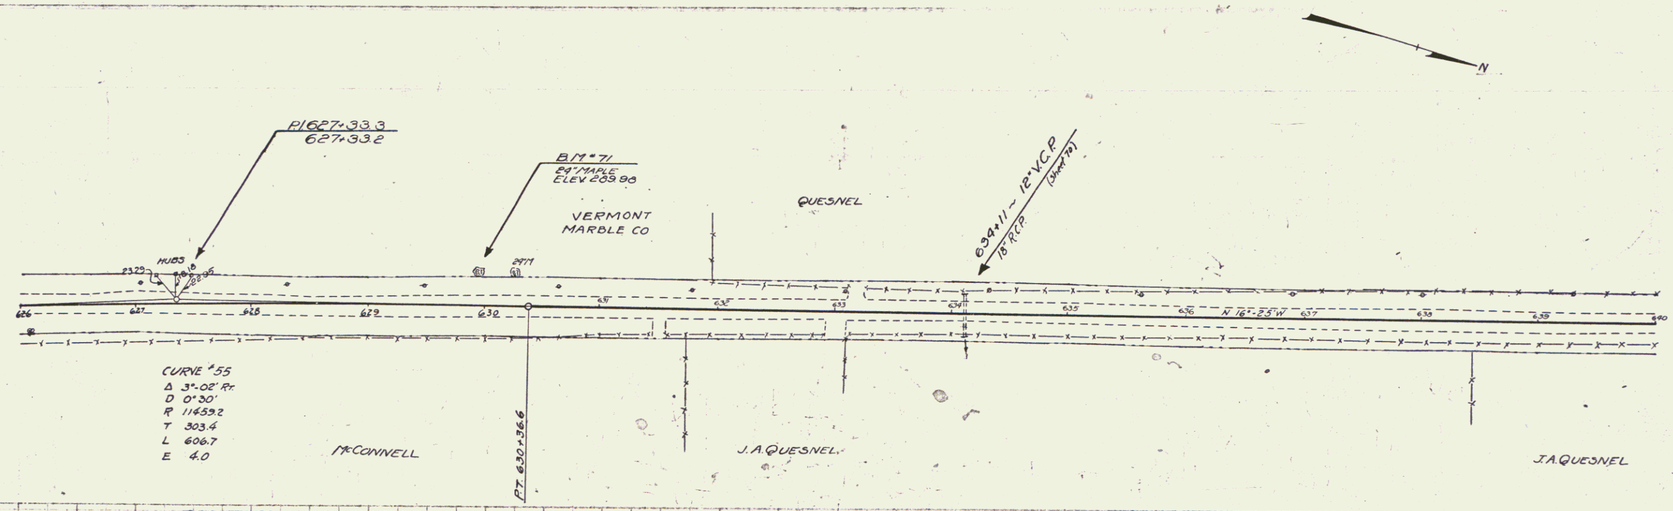

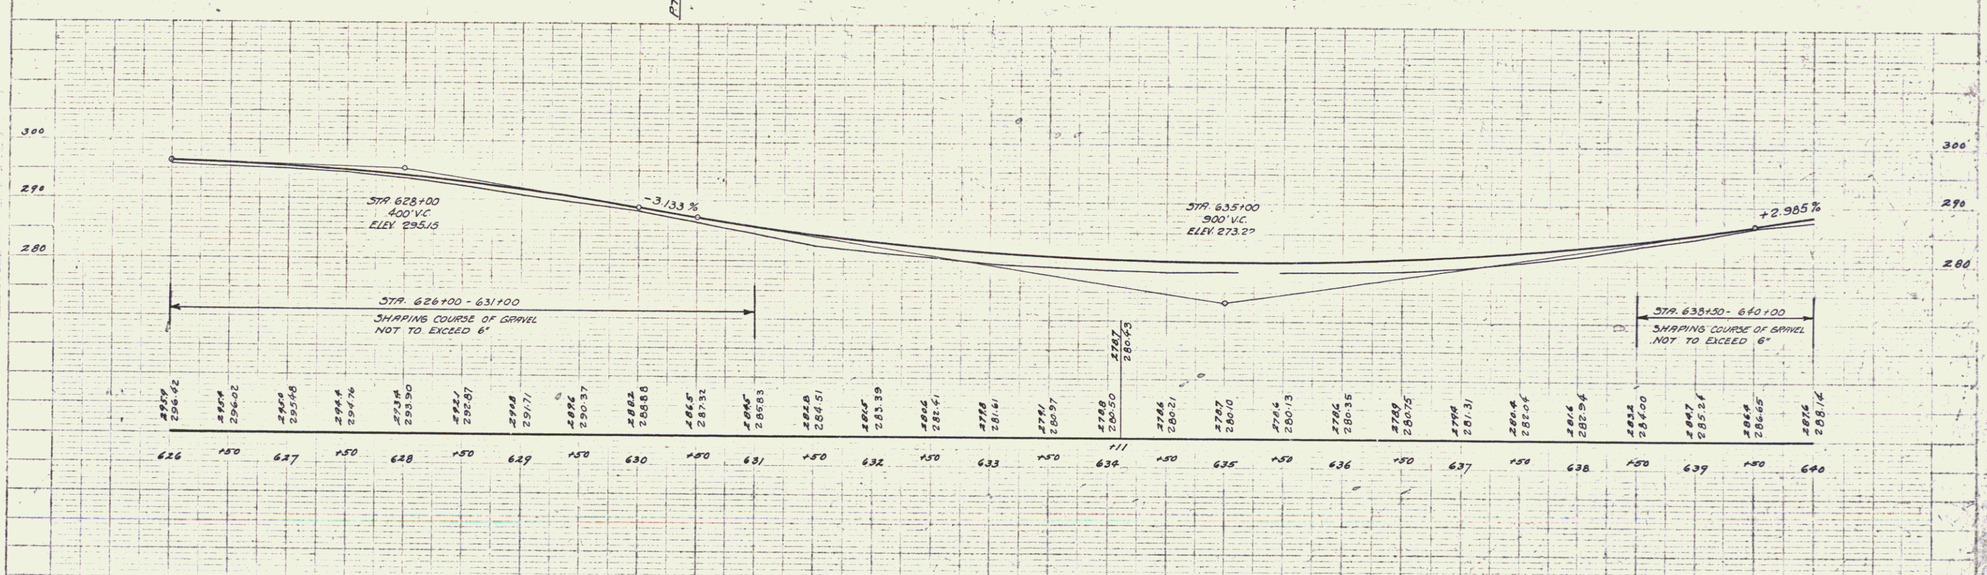

B.M. #71 SPIKE IN ROOT 24" MAPLE 28 Lt. 629+97 ELEV. 289.98

SERIES F No 109-A
SHEET 45 OF 192

47