FED. ROAD DIST. NO.	STATE	FED. AID PROJ. NO.	FISCAL YEAR	SHEET NO.	TOTAL SHEETS
9	VT	109-A	1951	61	192

CABLE GUARD RAIL REQUIRED

STATIONS	LENG.	QUANTITY	PAY LENGTH
872+50 - 874+00 Lt.	150'	20'	170'
872+50 - 874+00 Rt.	150'	20'	170'

STANDARD UNDERDRAIN WITH 6" VIT. CLAY PIPE REQUIRED

STATION	DIAM	L or RT.	LENGTH	CRUSHED STONE BACKFILL MATERIAL
863+00-865+00	6"	Lt. to ℄	200 ft	0.5 c.y.

Parcel	Kind of Instrument	Date of Instrument	Grantor	Grantee	Recorded Brandon Book	Page	Date
A,B,C	Q.C.D.	5-9-31	N.L.&E.M. Belden	Stat of Vt.	64	345	5-29-31

Remarks

CURVE

Δ 3°-04' Lt.
D 0°-30'
R 11,459.2'
T 306.8
L 613.3
E 4.1

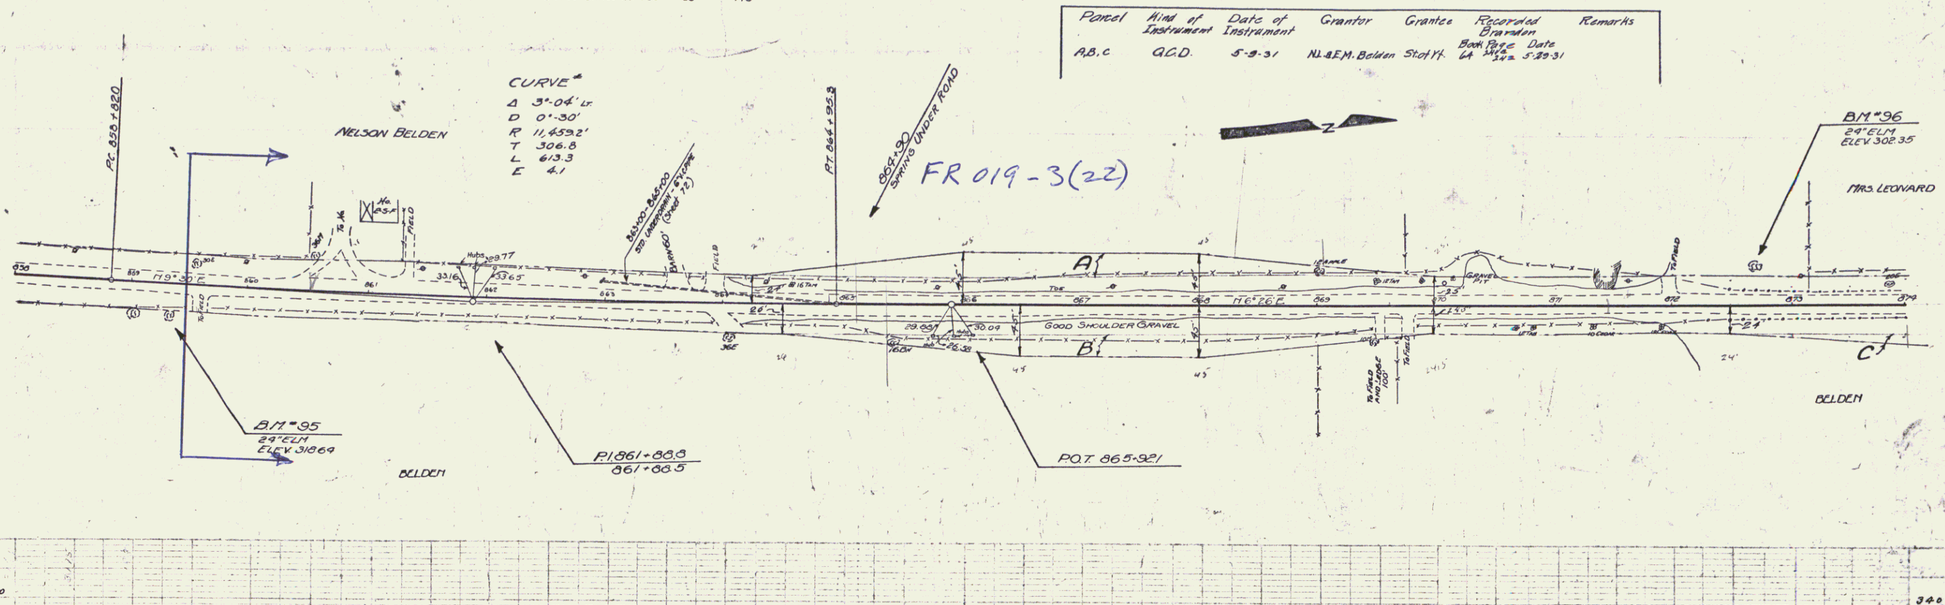

B.M. #95 SPIKE IN ROOT 24" ELM 25' RT 859+98 ELEV. 318.64
B.M. #96 " " " " 24" ELM 33' LT. 872+70 ELEV. 302.35

SERIES F. NO. 109-A
SHEET 61 OF 192

63