FED. ROAD DIST. NO.	STATE	FED. AID PROJ. NO.	FISCAL YEAR	SHEET NO.	TOTAL SHEETS
5	VT	109A(2)	1941	1	4

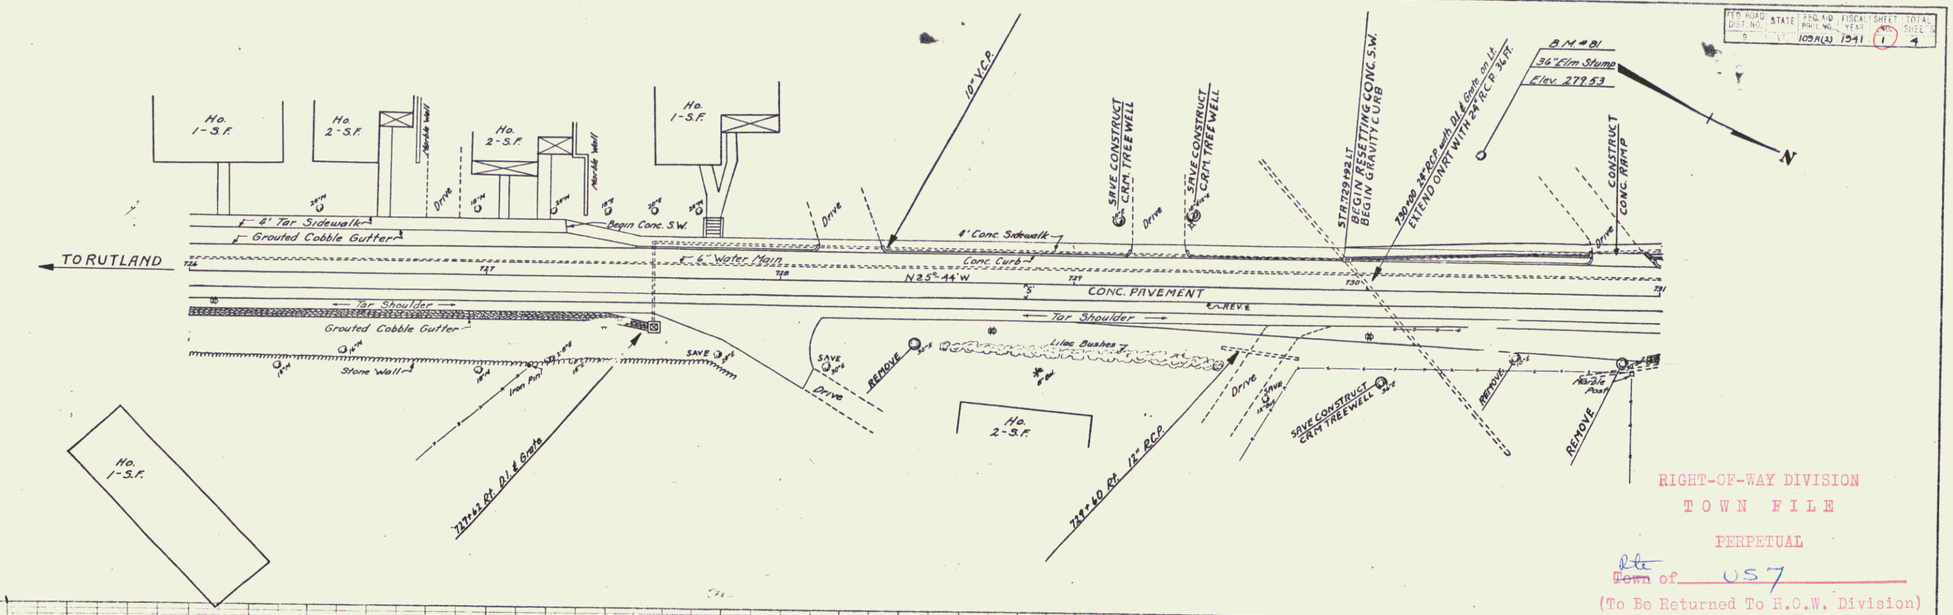

RIGHT-OF-WAY DIVISION
TOWN FILE
PERPETUAL
~~Town~~ Rte of US 7
(To Be Returned To R.O.W. Division)

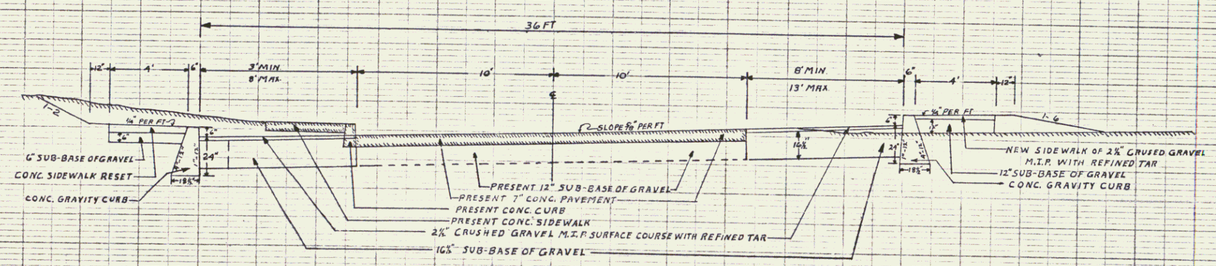

TYPICAL SECTION SHOWING WIDENING PRESENT CONC. PAVEMENT TO TOTAL WIDTH OF 36 FT WITH 2½" M.I.P. SURFACE

BRANDON VILLAGE F.A.P. 109A
WIDENING US 7 TO 36 FT CURB TO CURB
STA 730+00 - 733+00
SCALE 1" = 20 FT.
SHEET 1 OF 4 SHEETS

PLAN — SCALE 1" = 20' — NOTE BOOK — SHEET NO. — SURVEYED — PLOTTED — TRACED — CHECKED — R/W SPECIALIST CHECKED — RIGHT OF WAY CHECKED — DATE

PROFILE — SCALE VERT. — SCALE HORIZ. — NOTE BOOK — SHEET NO. — SURVEYED — PLOTTED — TRACED — CHECKED — STRUCTURE ROUTING CHKD. — DATE

4 84