


FED. ROAD DIST. NO.	STATE	FED. AID	FISCAL YEAR	SHEET NO.	TOTAL SHEETS
3	VT.	73-6	73-77	9	12

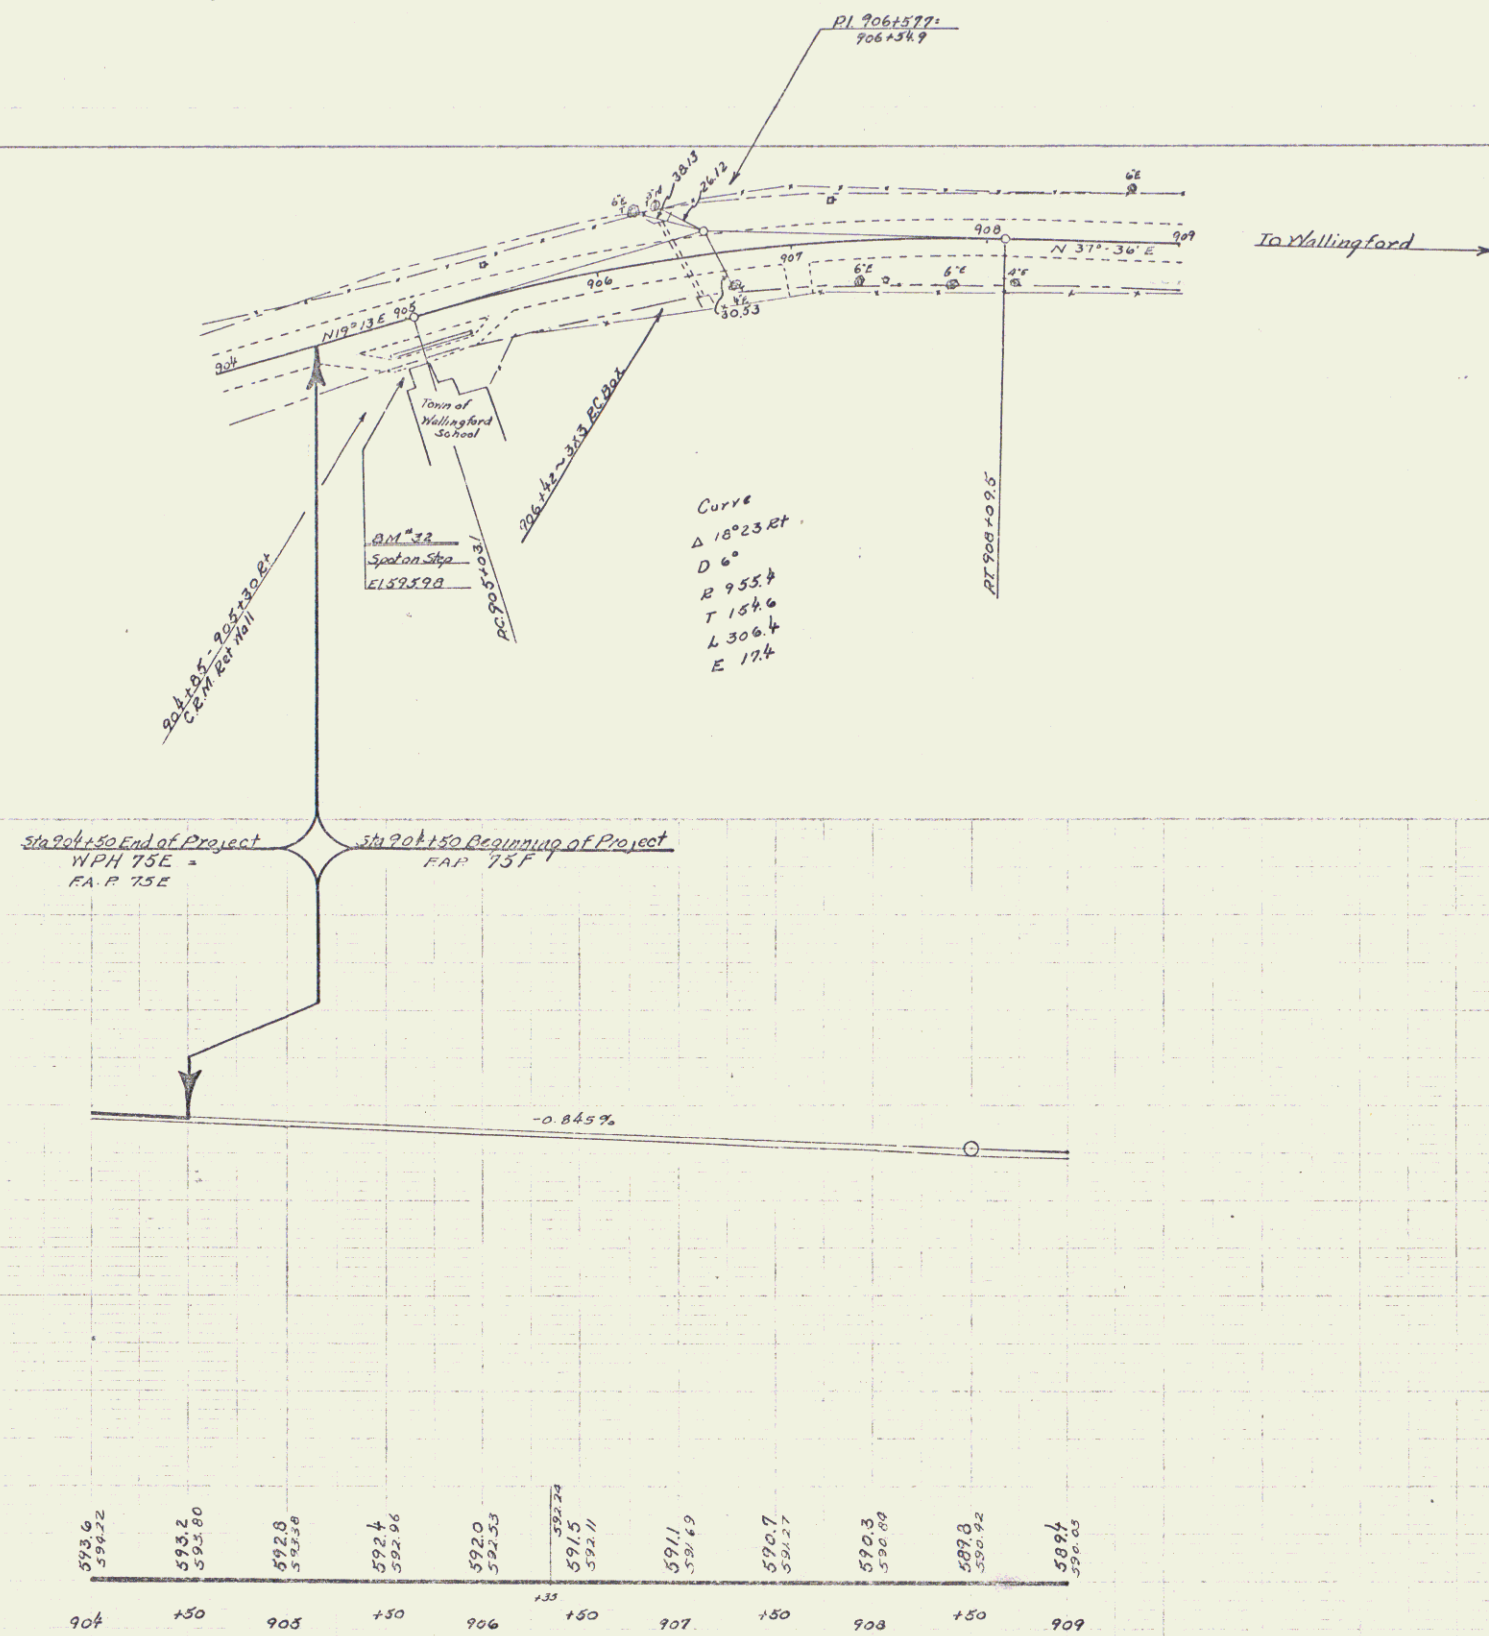

B.M. 32 POINT, 30' ON CONC. TOP STEP OF TOWER, 26' RE STA 904+50, ELEV. 595.58

SERIES T.A.P. NO. 75E
 Sheet 9 OF 12