FED. ROAD DIST. NO.	STATE	FED. AID PROJ. NO.	FISCAL YEAR	SHEET NO.	TOTAL SHEETS
9	VT.	75-F	1957	4	27

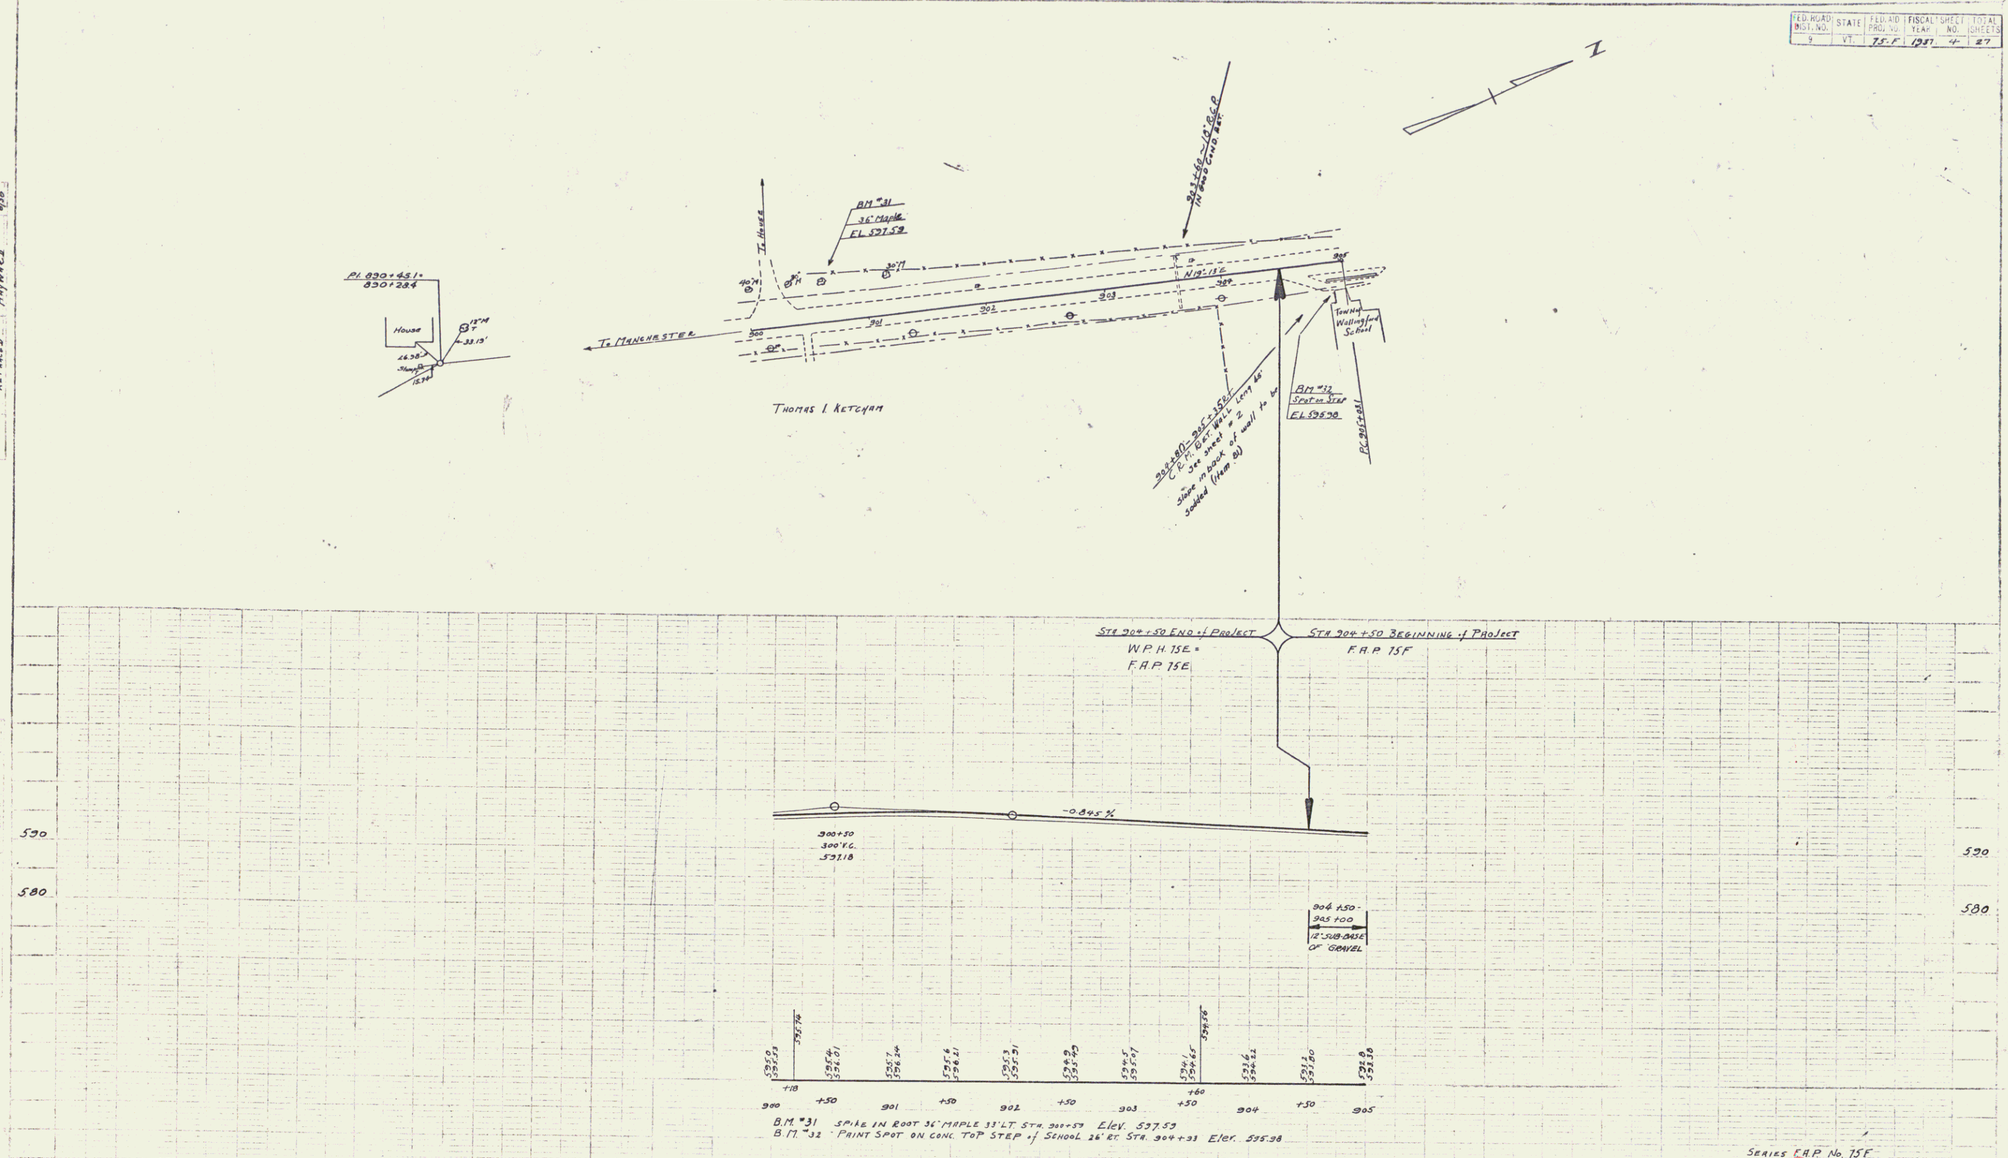

Series F.A.P. No. 75F
Sheet 4 of 27

2