FED. ROAD DIST. NO.	STATE	FED. AID PROJ. NO.	FISCAL YEAR	SHEET NO.	TOTAL SHEETS
9	VT.	75F	1936	8	10

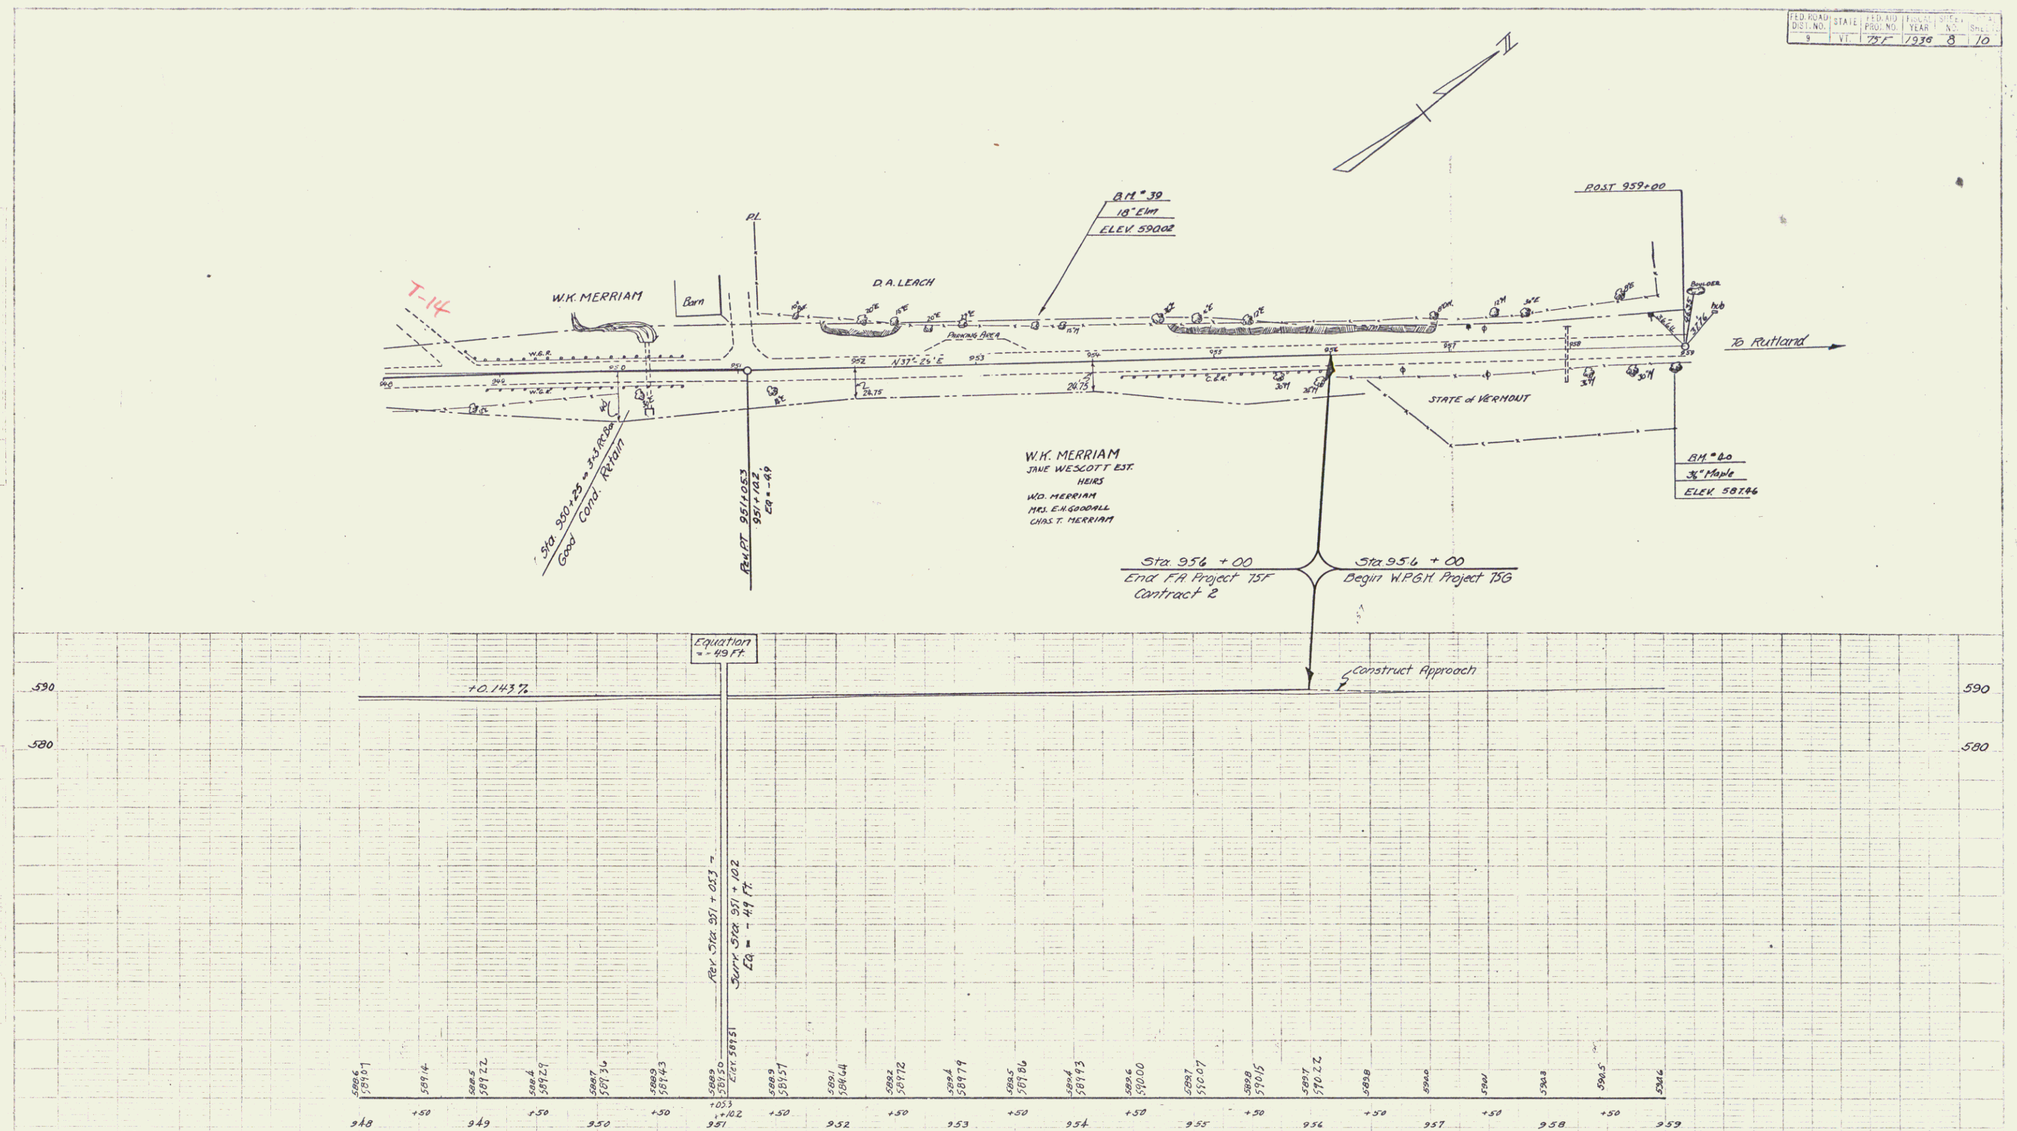

B.M. #39 SPIKE IN ROOT OF 18" ELM 26 FT. LT. OF STA. 953+84 ELEV. 590.02

B.M. #40 SPIKE IN ROOT OF 36" MAPLE 27 FT. RT. OF STA. 959+90 ELEV. 587.46

SERIES F.A.P. No. 75F
SHEET 8 OF 10

12