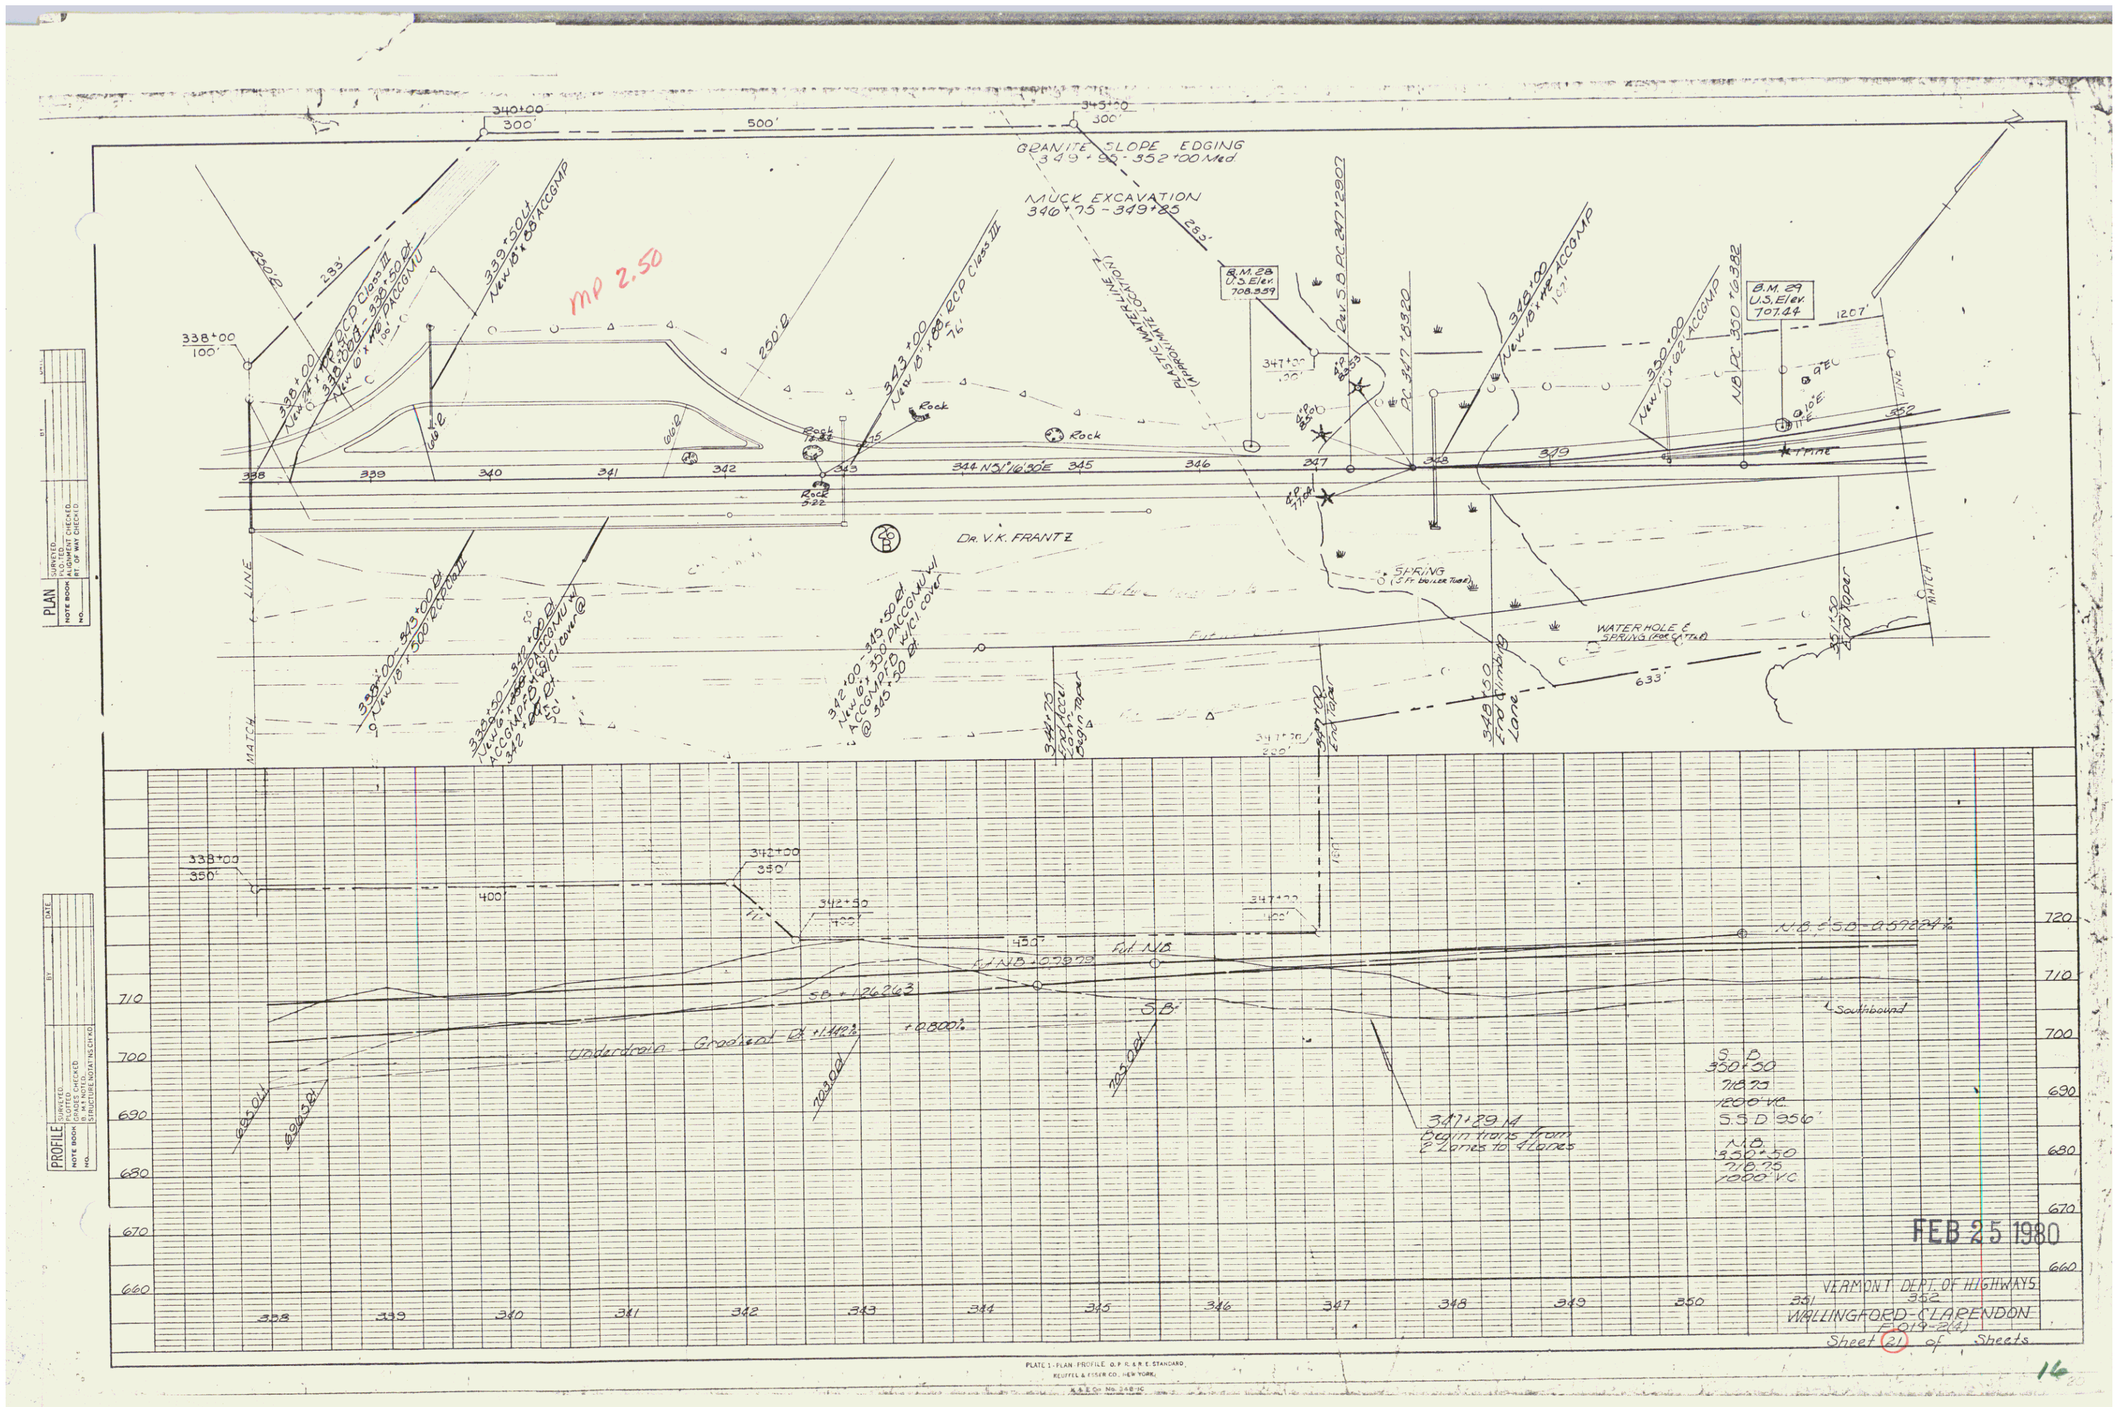
PLAN
PROFILE
GRANITE SLOPE EDGING
MUCK EXCAVATION
B.M. 28 U.S. Elev. 708.359
B.M. 29 U.S. Elev. 707.44
Dr. V.K. FRANTZ
SPRING
WATER HOLE & SPRING
Underdrain
Southbound
FEB 25 1980
VERMONT DEPT. OF HIGHWAYS
WALLINGFORD-CLARENDON
Sheet 21 of Sheets