FED. ROAD DIST. No.	STATE	FED. AID PROJ. No.	FISCAL YEAR	SHEET No.	TOTAL SHEETS
8	VT.	12	1918-20	18	133

GUARD RAIL REQUIRED

ON LEFT
Sta 227+00 to Sta 229+00 Length 200 ft.
~~Sta 229+00 to Sta 229+50 50 ft.~~
ON RIGHT
229+00 to Sta 229+15 15 ft.
TOTAL THIS SHEET 330 ft.

NEW CULVERTS REQUIRED

Sta 223+00 14" Cast Iron Pipe 26 ft.
1:2:4 Concrete Headwalls 1.00 cu yds.

~~LEACHING BASINS REQUIRED~~
~~ON RIGHT~~
~~Sta 229+50 1 Basin~~

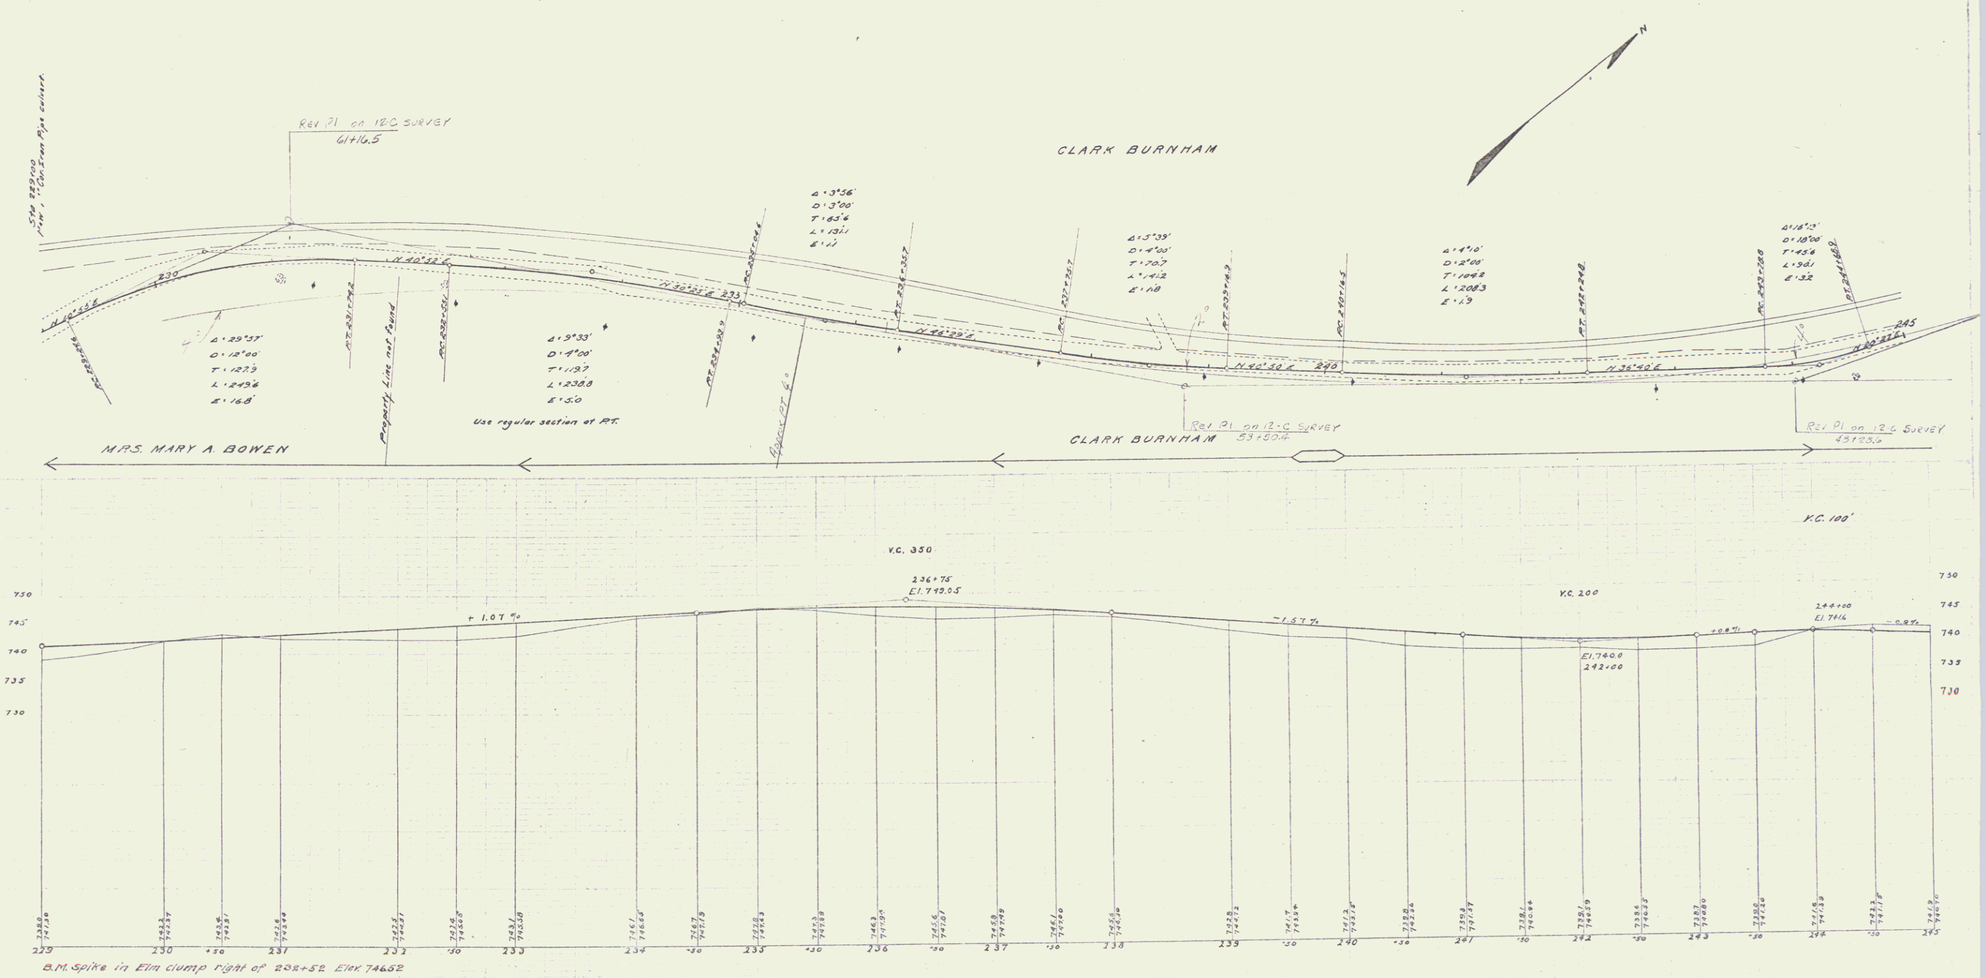

Series F. Vol. 8 Filed
Sheet No. 18 of 133

17