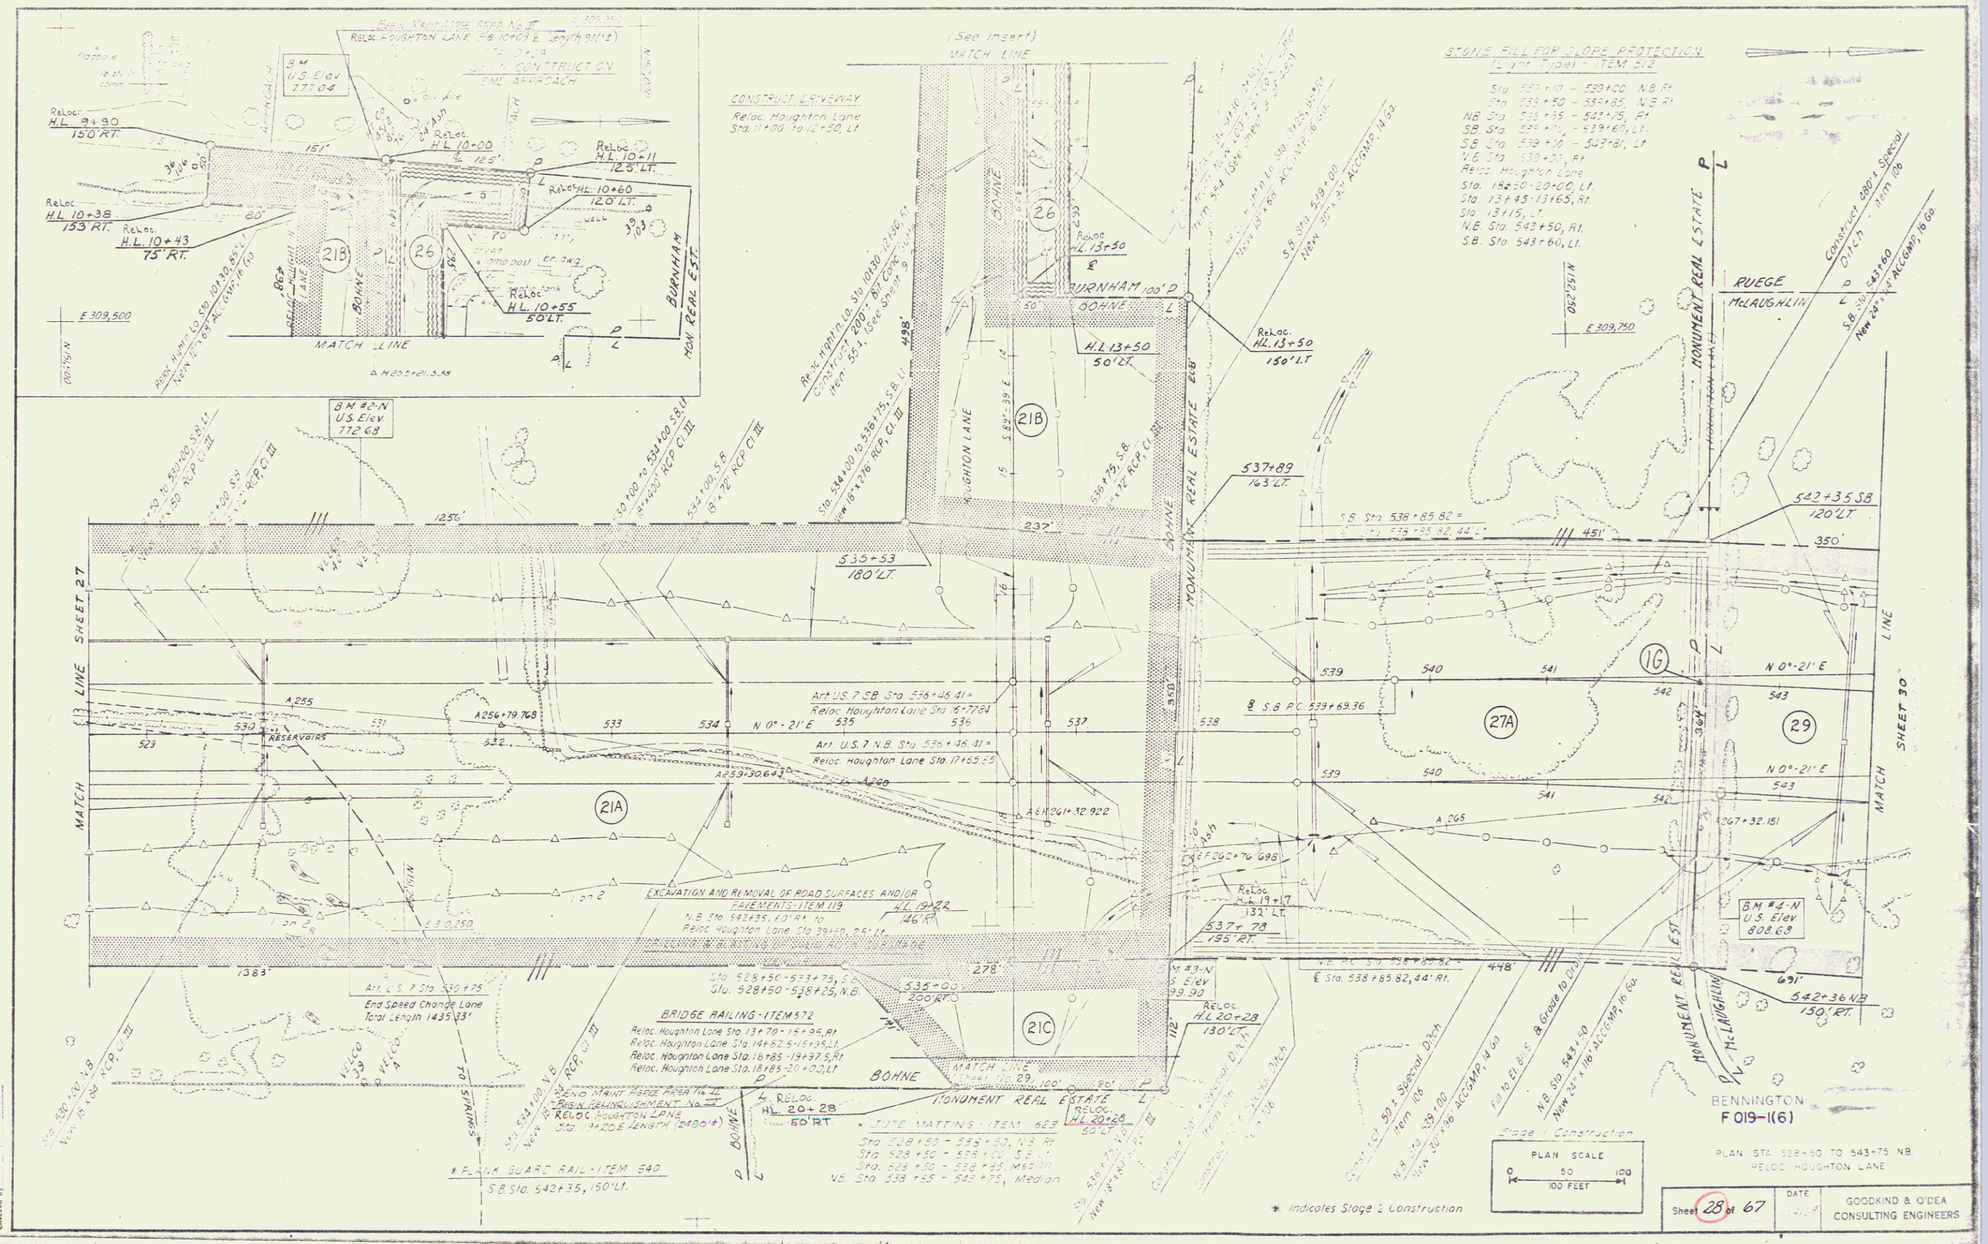
STONE FILL FOR SLOPE PROTECTION
(Light Fill) - ITEM 512
Construct Driveway
Relocated Houghton Lane
MATCH LINE
SHEET 27
SHEET 30
BURNHAM
BOHNE
MONUMENT REAL ESTATE
RUEGE
McLAUGHLIN
BENNINGTON
F 019-1(6)
EXCAVATION AND REMOVAL OF ROAD SURFACES AND/OR PAVEMENTS - ITEM 119
BRIDGE RAILING - ITEM 572
JUTE MATTING - ITEM 623
PLANK GUARD RAIL - ITEM 540
End Speed Change Lane
Total Length 1435.93'
Stage 1 Construction
PLAN SCALE
0 50 100
100 FEET
* Indicates Stage 2 Construction
PLAN STA. 528+50 TO 543+75 N.B.
RELOC. HOUGHTON LANE
Sheet 28 of 67
GOODKIND & O'DEA
CONSULTING ENGINEERS