FED. ROAD	STATE	W.P.H.	FISCAL YEAR	SHEET	TOTAL
		42	1957	5	6

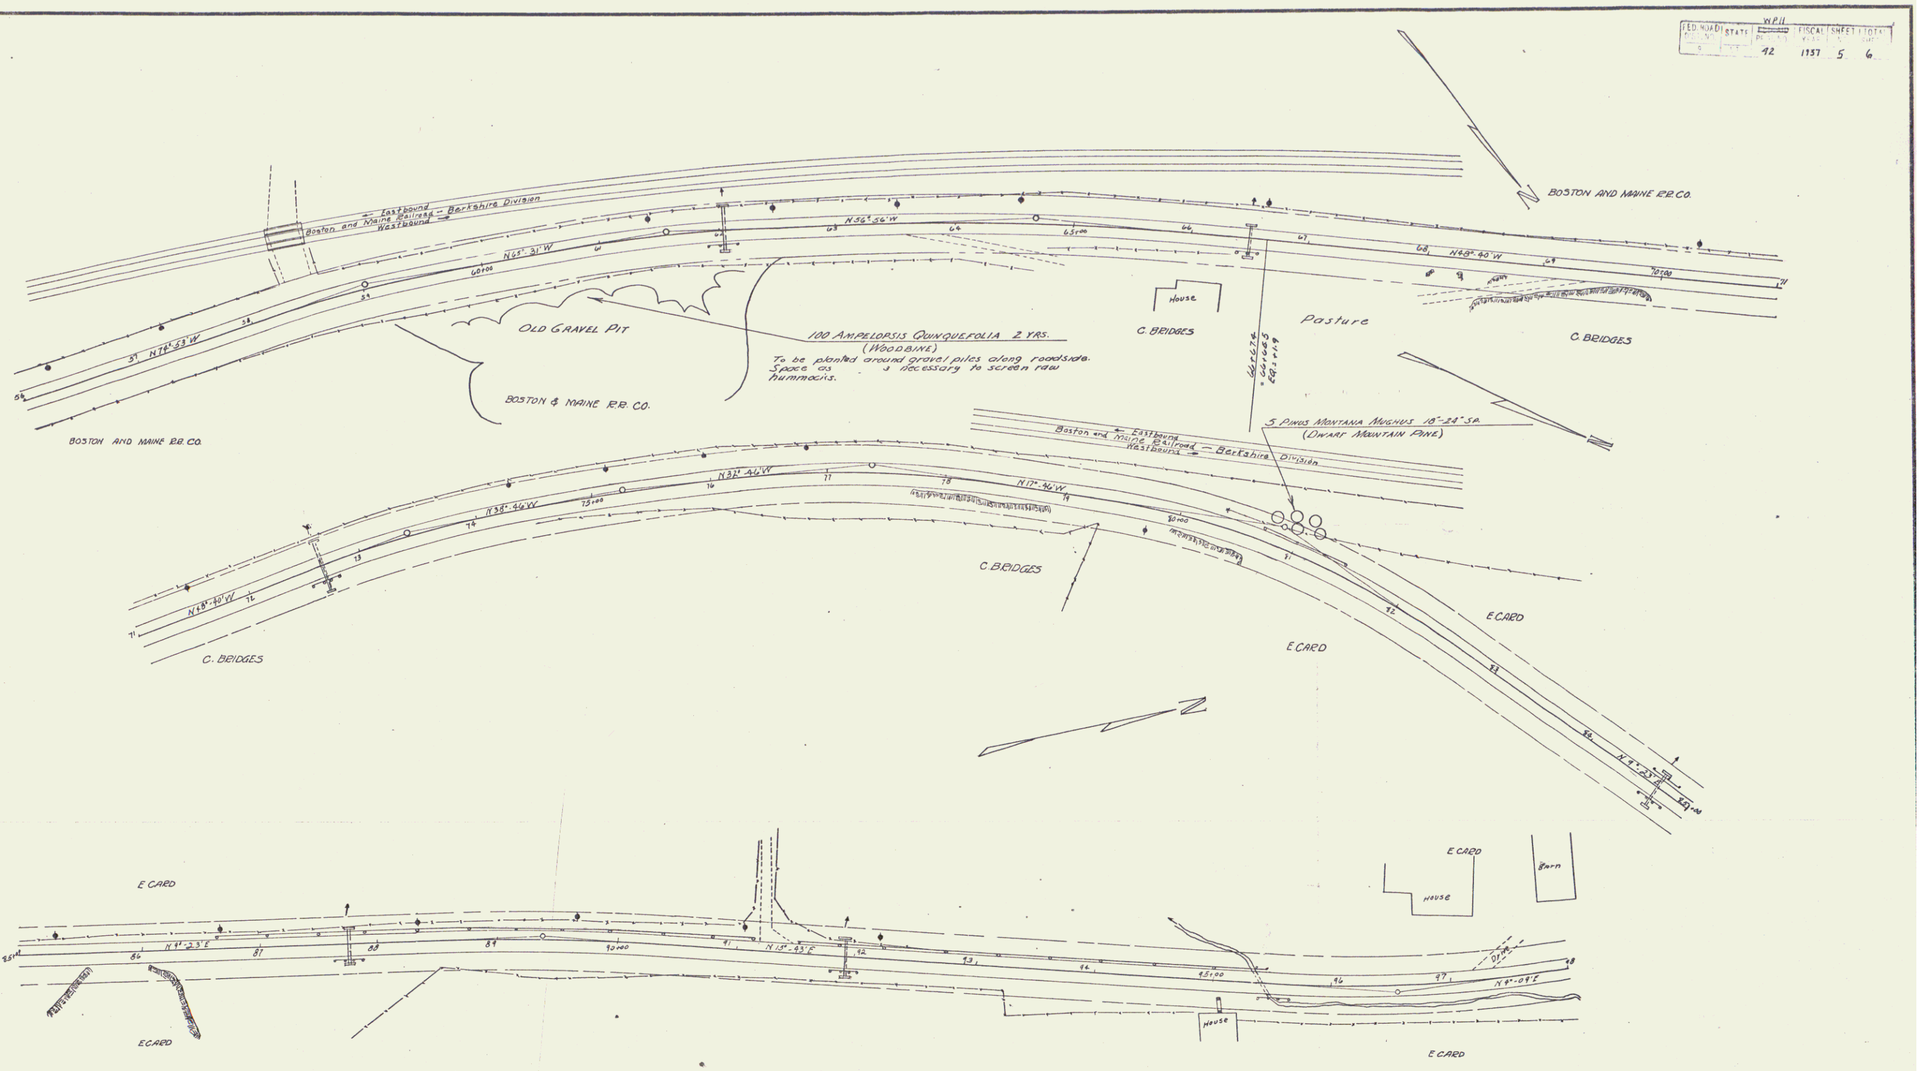

ESTIMATED QUANTITIES

Surveyed by P.M. STEVENS
Designed by
Drawn by
Traced by L. LAVIN
Checked by
Series W.P.H. No. 42 Filed
Sheet 5 of 6 Sheets

C. B. Co. No. 379 Imperial—3-26

3