FED. ROAD ADM. NO.	STATE	FED. AID PROJ. NO.	FISCAL YEAR	SHEET NO.	TOTAL SHEETS
3	VT	BZ	1941	4	65

GUARD RAIL REQUIRED

ON LEFT

Sta. 22+38 to 22+62 Length 24 ft.

ON RIGHT

Sta. 22+38 to 22+62 Length 24 ft.

TOTAL THIS SHEET 48 ft.

NEW CULVERTS REQUIRED

Sta. 22+50 2'-2' Concrete

1-2-4 Concrete 5.5 cu. yds.

1-2½-6 " 7.3 "

SUB BASE REQUIRED

Sta. 14+25 to 24+00 Length 975 ft.

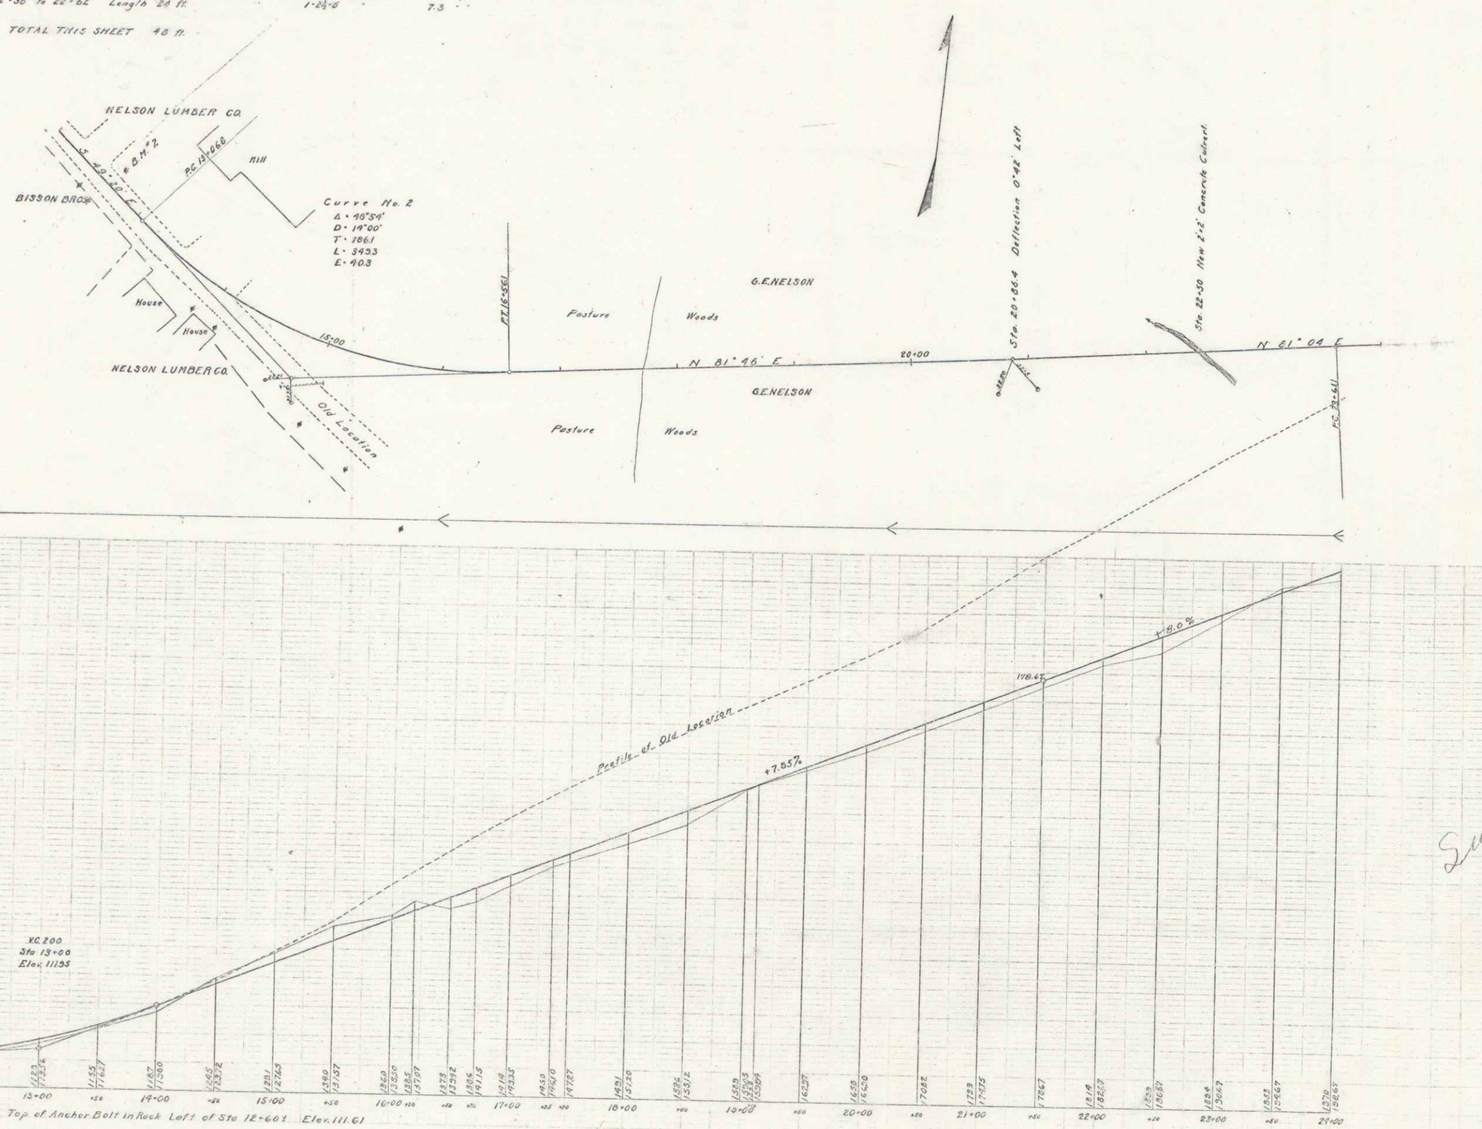

Suspended

Sheet 4A of 65

Series F No. 52

5