Parcel	Kind of Instrument	Date of Instrument	Grantor	Grantee	Recorded Book	Recorded Page	Recorded Date	Remarks
C&D Culv. #1	Q.C.D.	7-17-33	John French	St. of Vt.	19	551-2	7-26-33	Culv. Stn. 107+00
A'	Q.C.D.	7-17-33	Burton Brown	" "	19	334-5	7-26-33	

FED. ROAD DIST. No.	STATE	F.A.S. 1010 PROJECT No.	FISCAL YEAR	SHEET No.	TOTAL SHEETS
9	VT.	E-111-B	1933	11	72

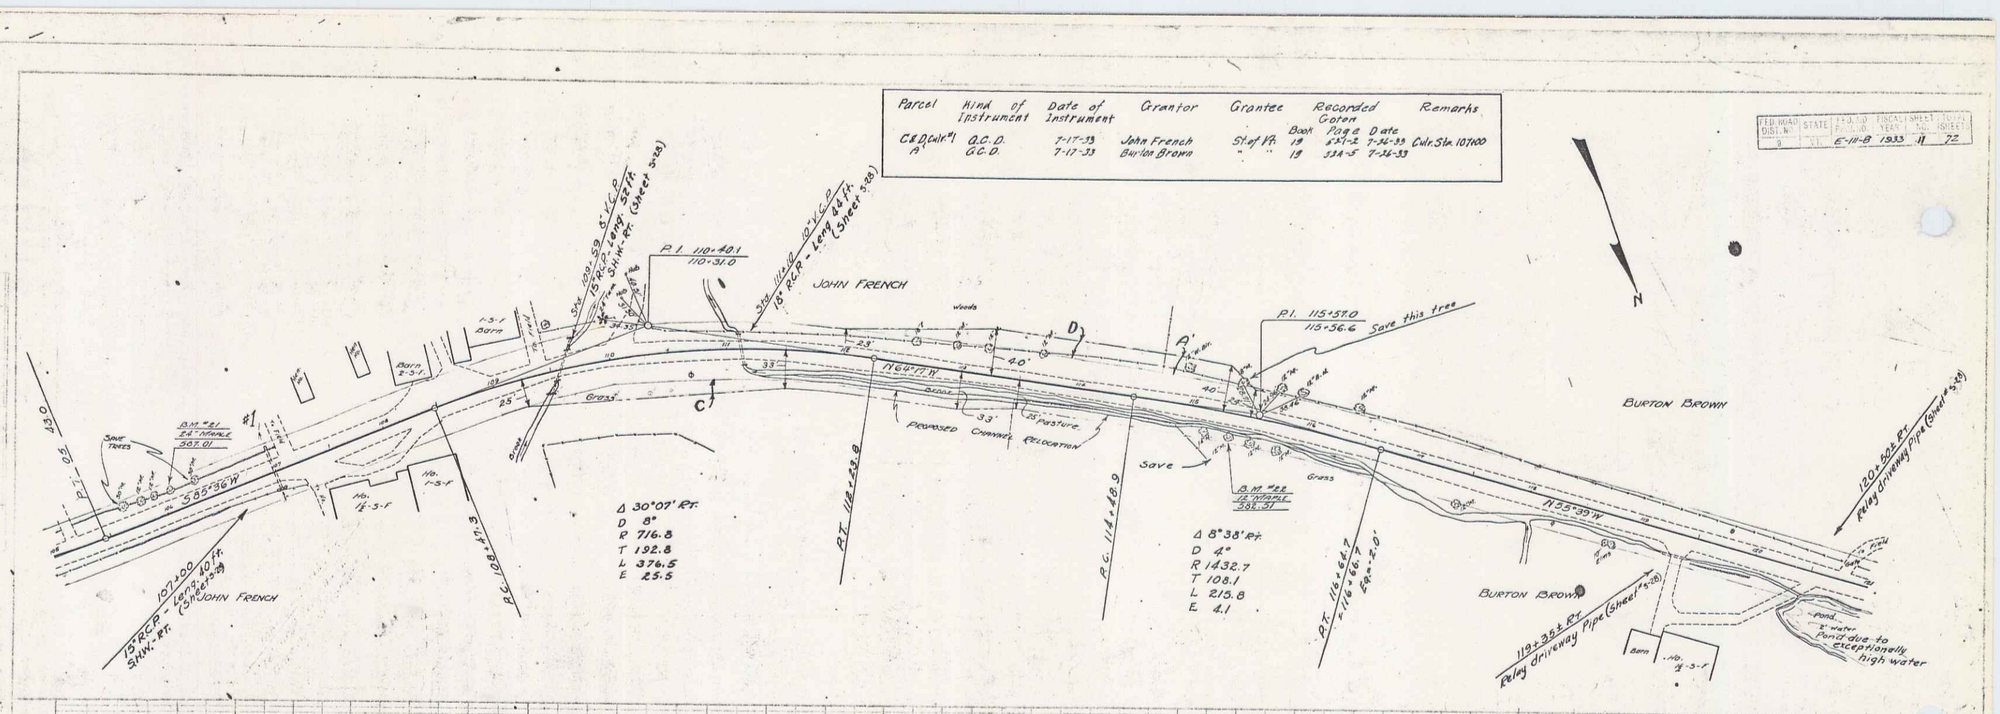

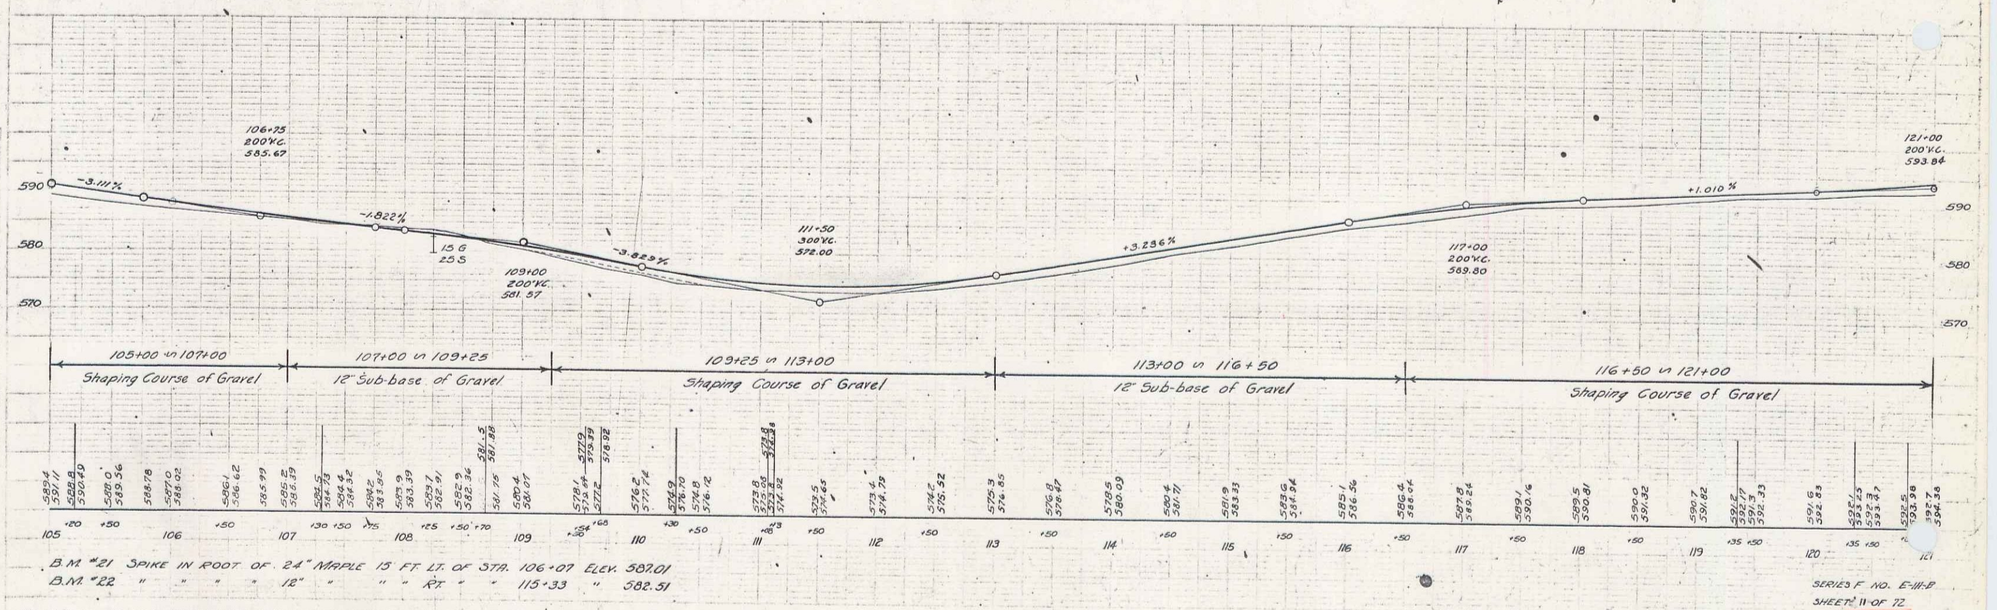

B.M. #21 Spike in root of 24" Maple 15 ft. Lt. of Sta. 106+07 Elev. 387.01
B.M. #22 " " " " 12" " " " Rt. " " 115+33 " 382.51

SERIES F NO. E-111-B
SHEET No. 11 OF 72

C.E. Pulham
L.A.R.
4/33
5/33

9