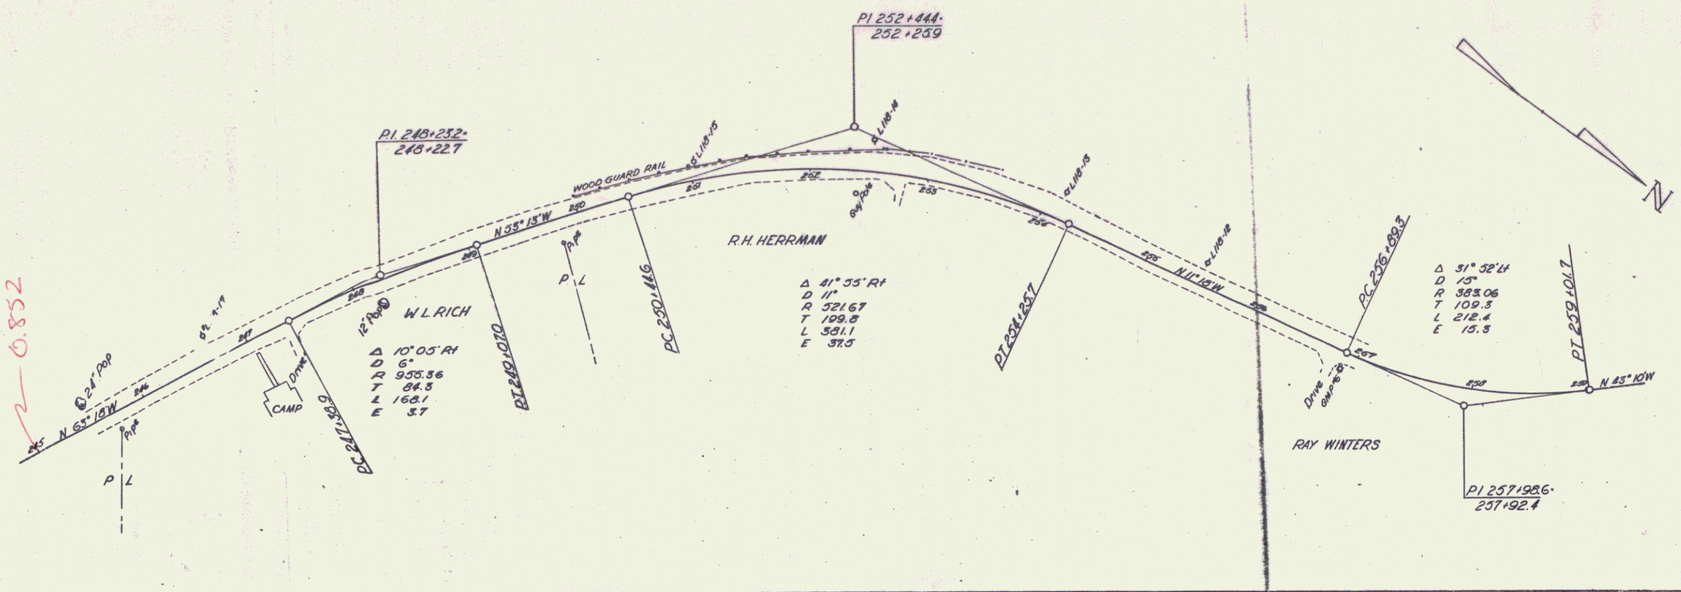

PLAN		
SURVEYED		
PLOTTED		
NOTE BOOK	ALIGNMENT CHECKED	
NO.	GRADES CHECKED	

BY	DATE
Dickson	7-33
Thomas	7-33
Frost	7-33

PROFILE		BY	DATE
SURVEYED			
PLOTTED			
NOTE BOOK	GRADES CHECKED		
NO.	BLANK PROFILE		
	STRUCTURE NOTATIONS CHECKED		

BRIDPORT-ADDISON
SH 69(1)

SHEET 6

PLATE 1—PLAN-PROFILE O. P. R. & R. E. STANDARD
REDFIELD & KISSER CO., NEW YORK.
K&E Co. No. 346-1C