FED. ROAD DIST. NO.	STATE	F.A.P. OR F.H.D. NO.	FISCAL YEAR	SHEET NO.	TOTAL SHEETS
5	VT	1020K	1936	5	15

CABLE GUARD RAIL REQUIRED (BRIDGE INCLUDED)

RIGHT STA. 4+0 to STA. 7+28 — 328 Lin. Ft.
LEFT " 4+25½ " 8+49 — 424 " "
TOTAL — 752 " "

PARCEL	KIND OF INSTRUMENT	DATE OF INSTRUMENT	GRANTOR	GRANTEE	RECORDED CORNWALL BOOK	PAGE	DATE	REMARKS
A	Q.C.D.	12-8-36	W.E. FOOTE	ST. OF VT.	17	95-96	1-18-37	
A'	Q.C.D.	1-21-37	A.W. FOOTE	"	17	98-99	1-25-37	

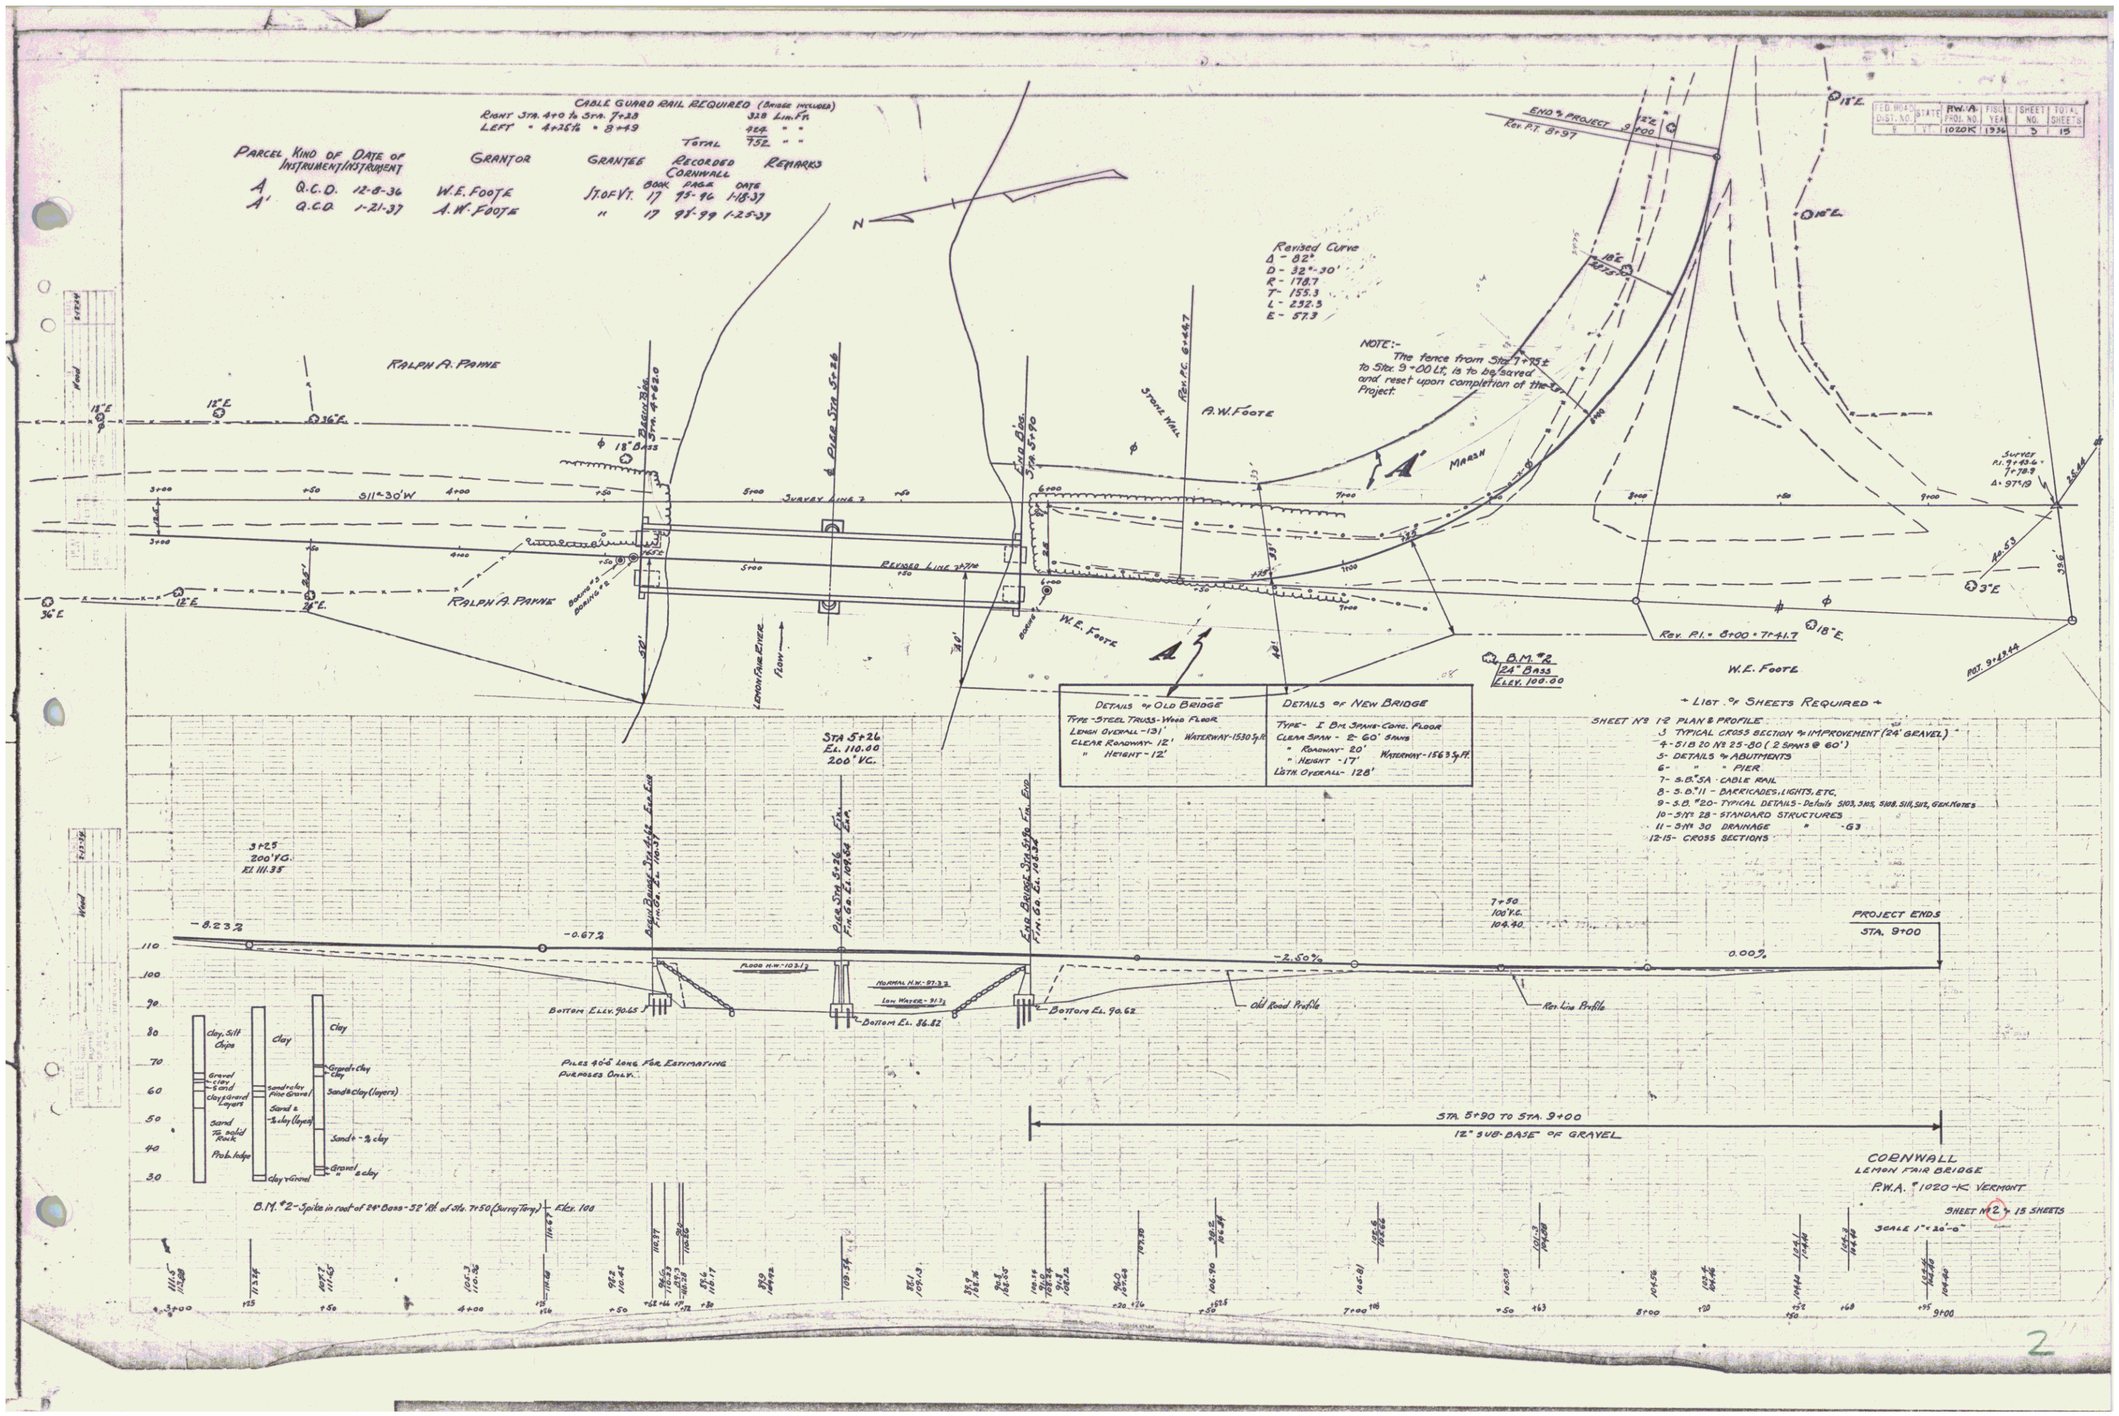

2