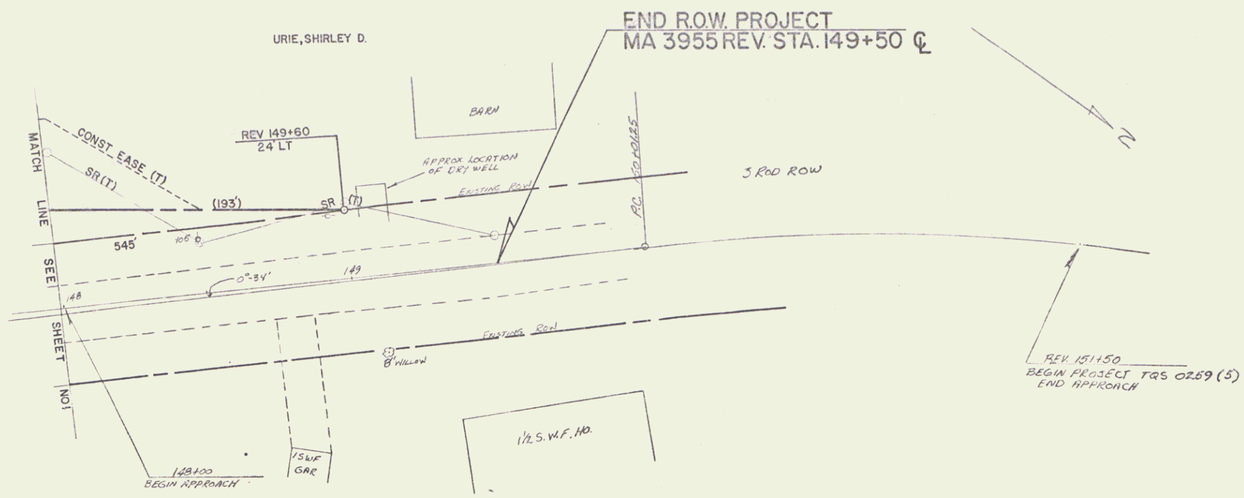

PLAN SCALE 1"=20'

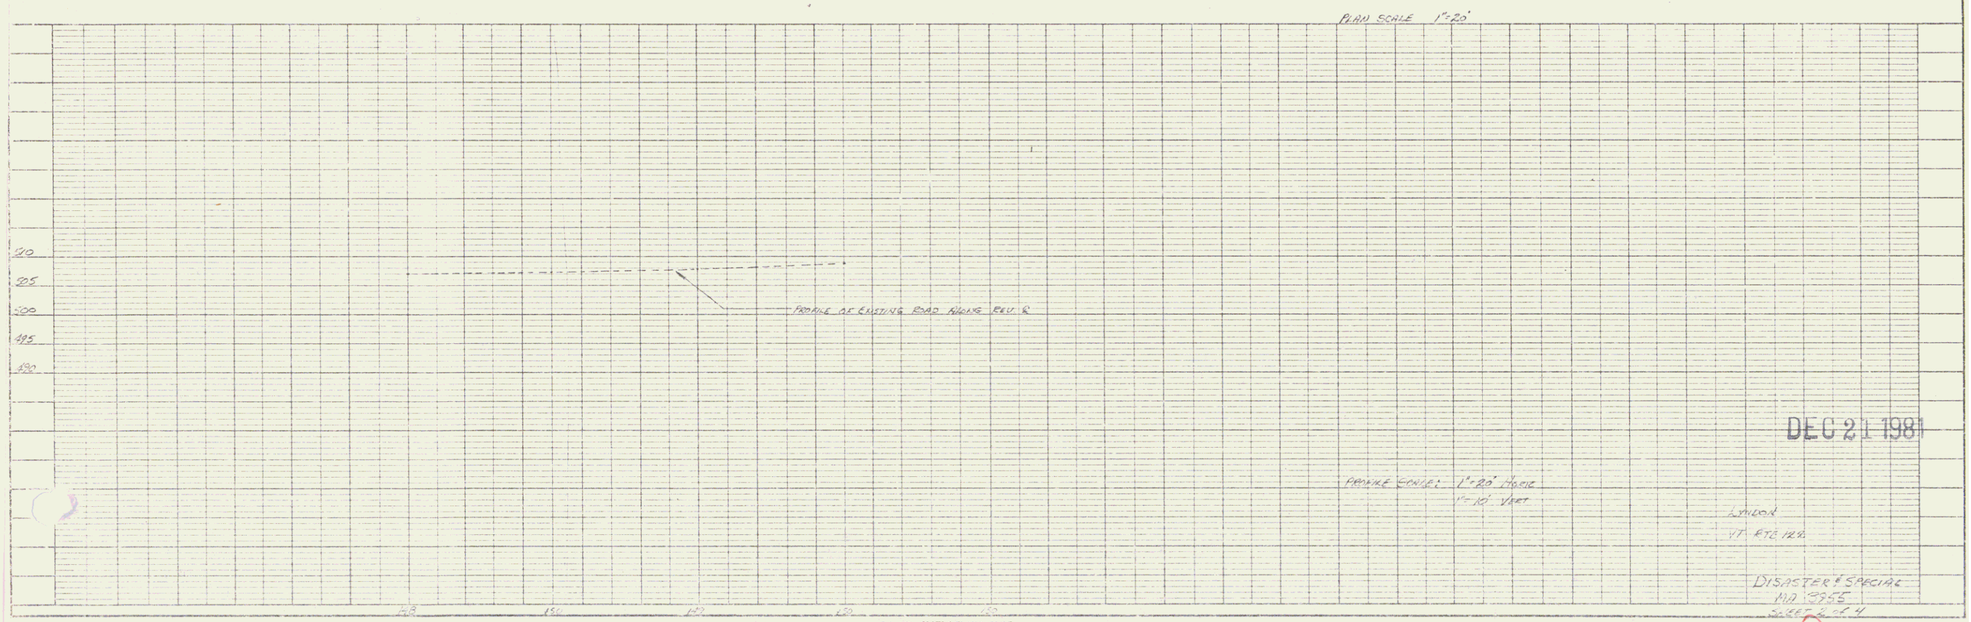

DEC 21 1981

DISASTER & SPECIAL
MA 3955
SHEET 2 OF 4

K+E PLATE 1, PLAN PROFILE
KEUFFEL & ESSER CO.

ROW 2 OF 3

BR-3

3