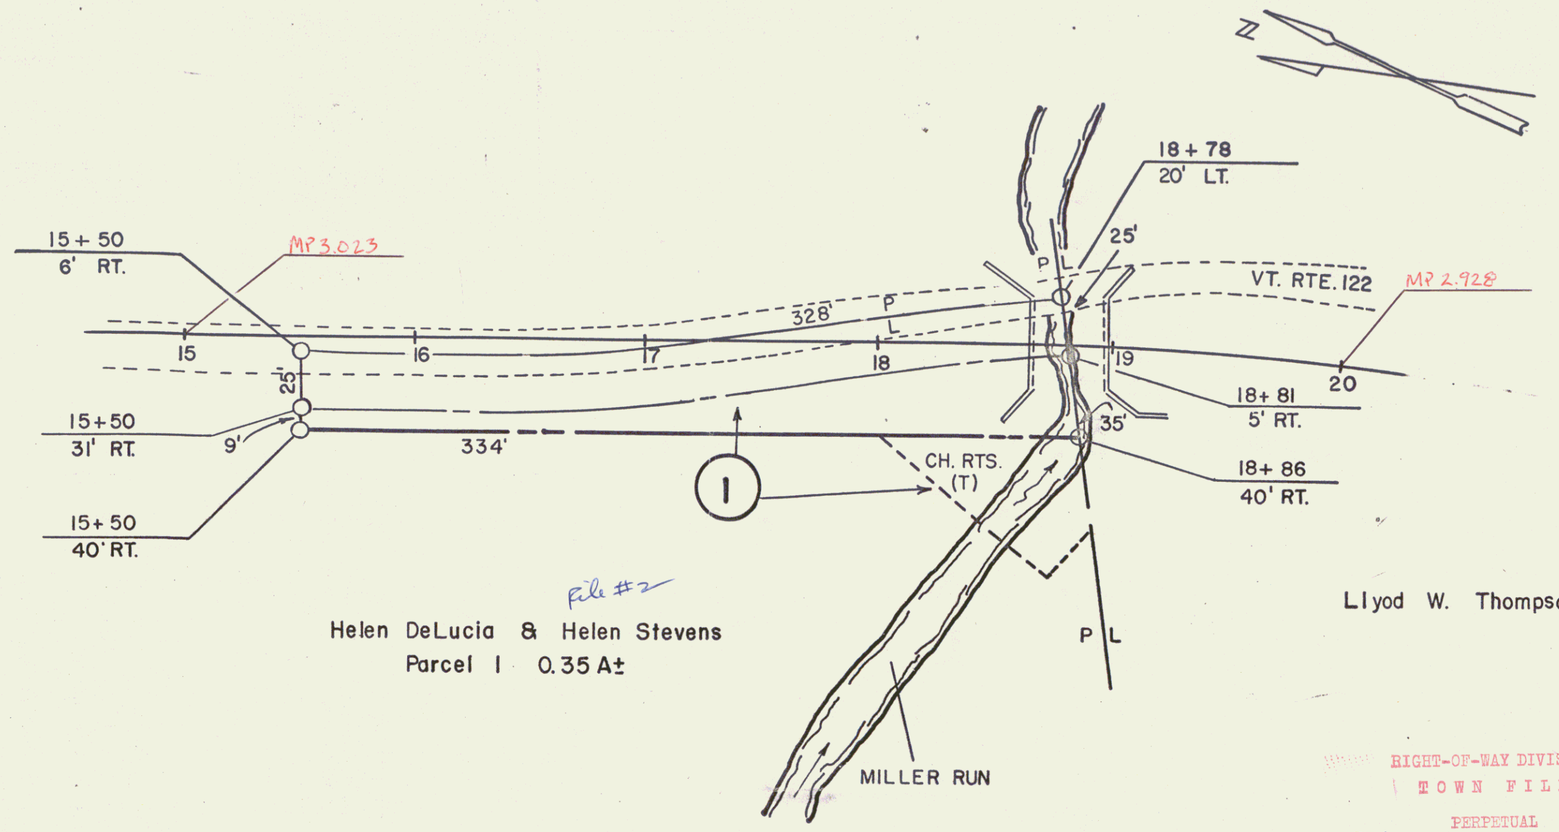

File #2

Helen DeLucia & Helen Stevens
Parcel 1 0.35 A±

Llyod W. Thompson

RIGHT-OF-WAY DIVISION
TOWN FILE
PERPETUAL
~~Town of~~ Rte VT 122
(To Be Returned To R.O.W. Division)
Pin# 99R601

SCALE IN FEET
0 50 100 150 200 250

STATE OF VERMONT
DEPT. OF HIGHWAYS

SHEET 1

TOWN OF SHEFFIELD

Flood 7430 ER 24(3)

PROJECT SHEFFIELD BMA-6417

APPROX. SCALE 1"=50'	DATE 2/14/74	DRAWN BY KMD