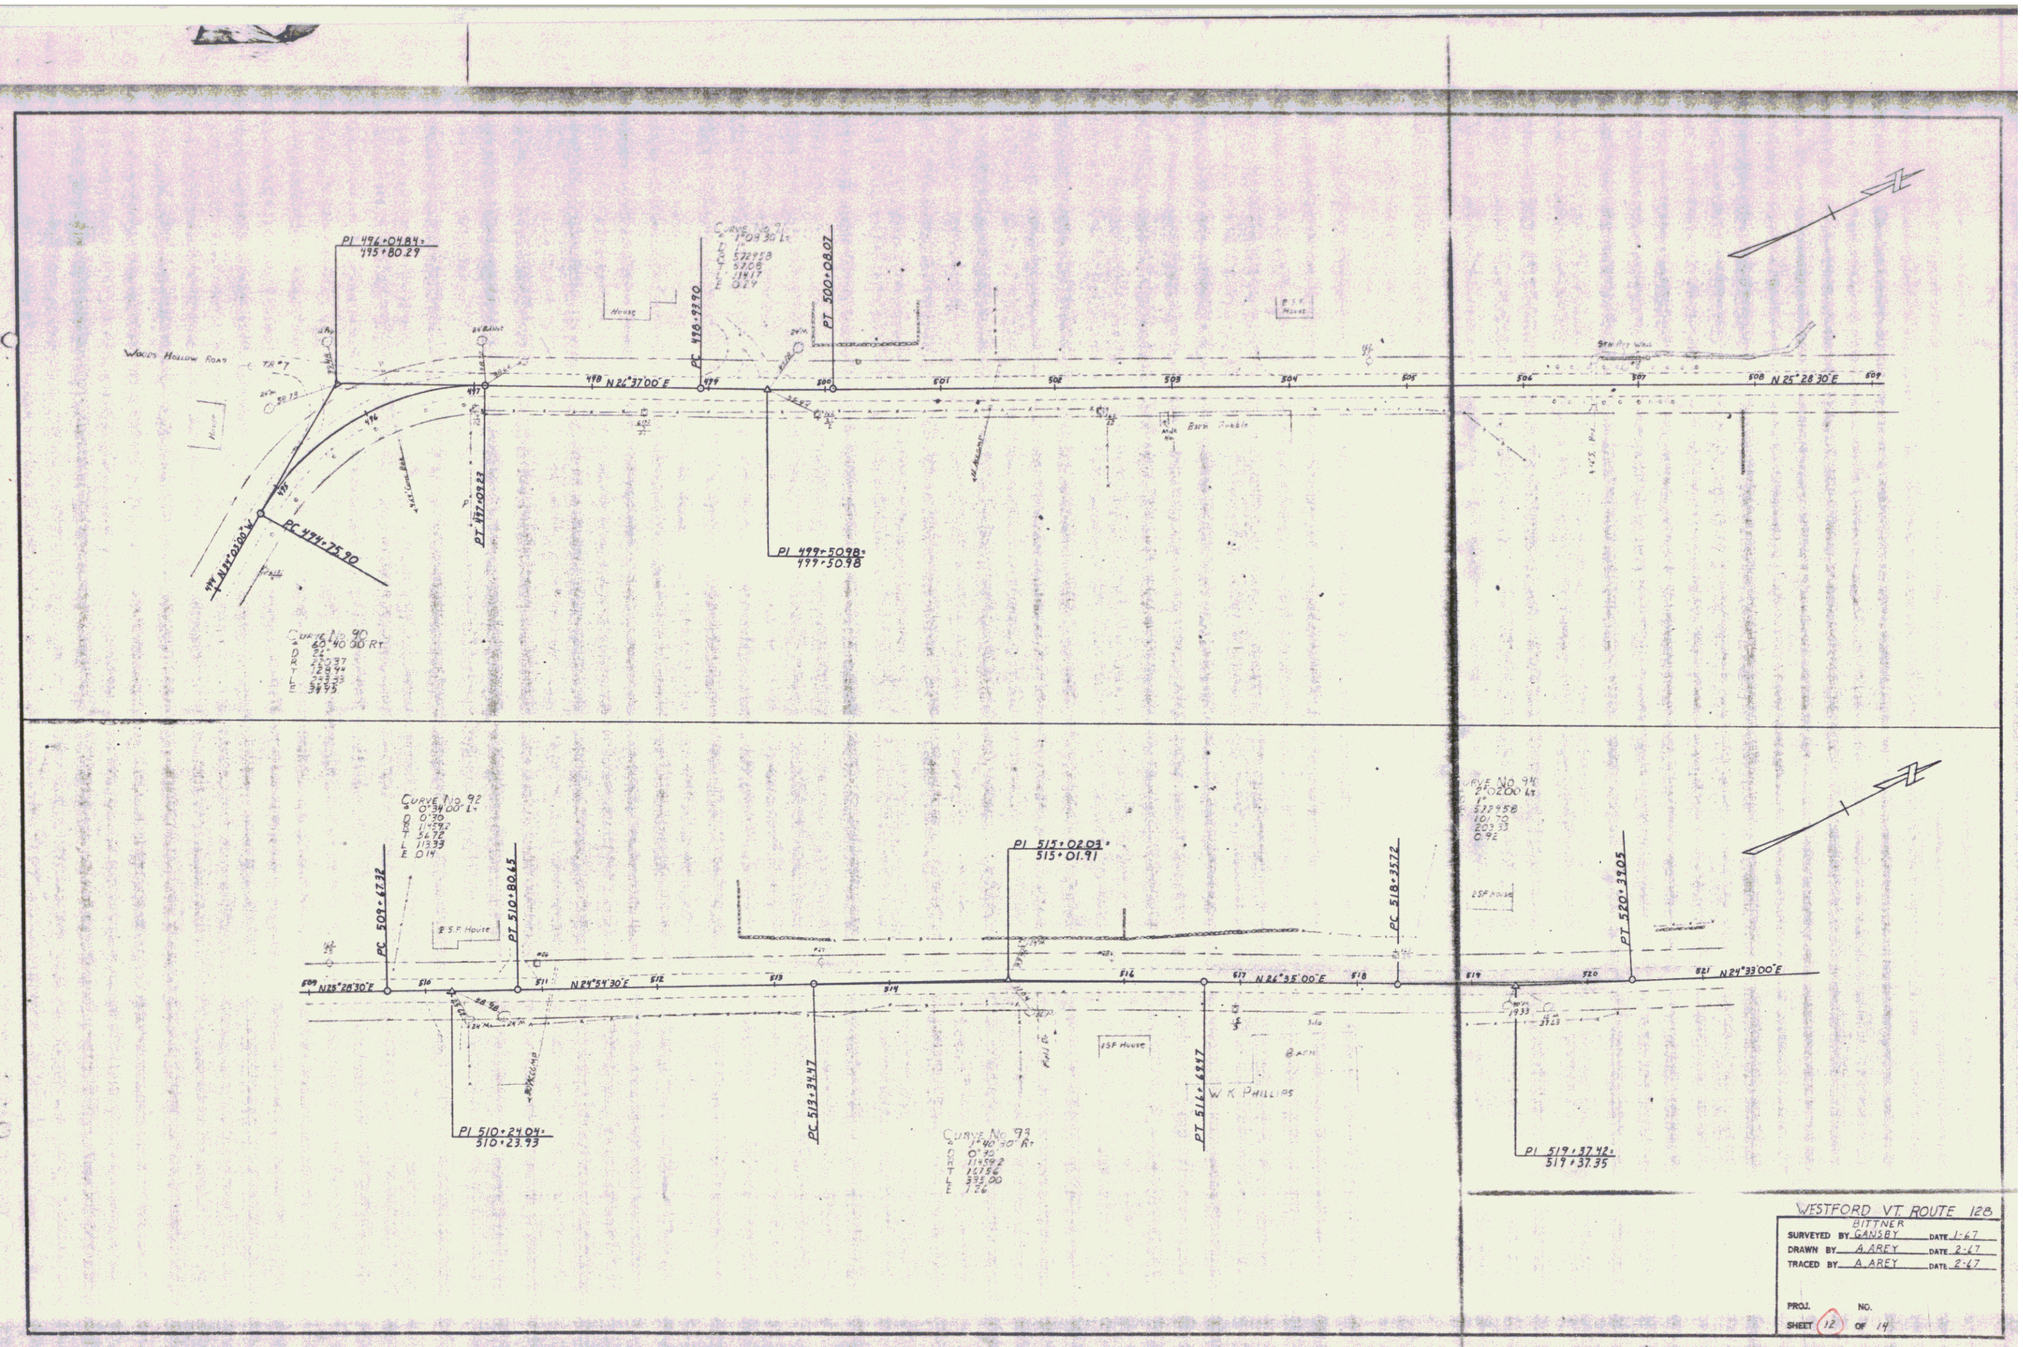

WESTFORD VT ROUTE 128

BITTNER

SURVEYED BY GANSBY DATE 1-67

DRAWN BY A. AREY DATE 2-67

TRACED BY A. AREY DATE 2-67

PROJ. NO.

SHEET 12 OF 14