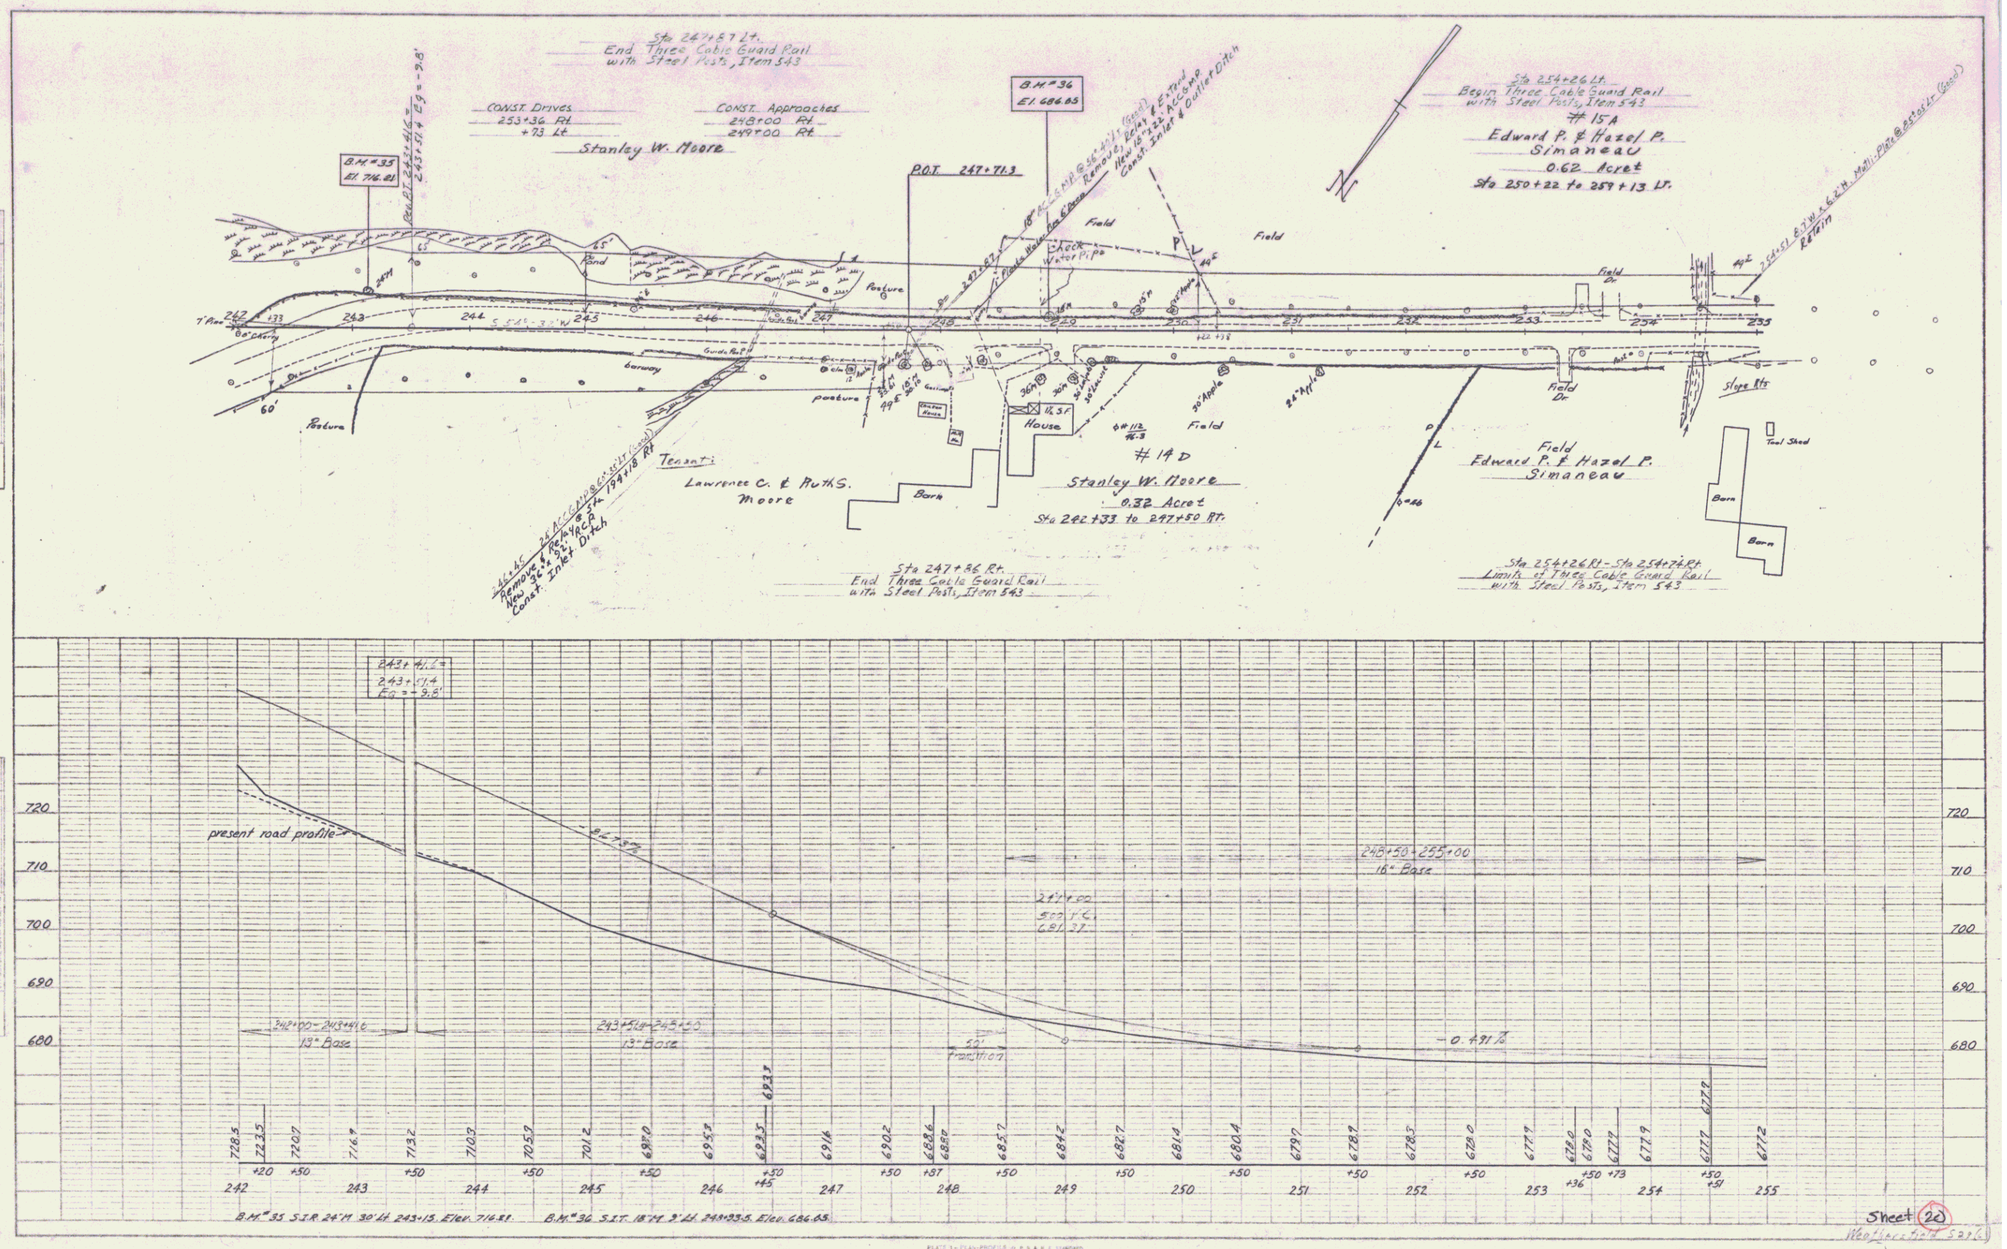
Sta 247+87 Lt.
End Three Cable Guard Rail
with Steel Posts, Item 543
CONST. Drives
253+36 Rt
+73 Lt
CONST. Approaches
248+00 Rt
249+00 Rt
Stanley W. Moore
B.M.=35
El. 716.81
P.O.T. 247+71.3
B.M.=36
El. 686.65
Sta 254+26 Lt.
Begin Three Cable Guard Rail
with Steel Posts, Item 543
#15A
Edward P. & Hazel P.
Simaneau
0.62 Acres
Sta 250+22 to 259+13 Lt.
Field
Pasture
Pond
Barnyard
Guide Rail
Chicken House
House
#14D
Stanley W. Moore
0.32 Acres
Sta 242+33 to 247+50 Rt.
Tenant:
Lawrence C. & Ruth S.
Moore
Barn
Field
Edward P. & Hazel P.
Simaneau
Tool Shed
Slope Rts
Sta 247+86 Rt.
End Three Cable Guard Rail
with Steel Posts, Item 543
Sta 254+26 Rt. - Sta 254+74 Rt.
Limits of Three Cable Guard Rail
with Steel Posts, Item 543
present road profile
243+41.6
243+57.4
Eg = -9.8'
248+50 - 255+00
18" Base
242+00 - 243+41.6
13" Base
243+57.4 - 245+00
13" Base
50' transition
-0.+91%
B.M.=35 S.I.R. 24'M 30' Lt. 243+15. Elev. 716.81
B.M.=36 S.I.T. 18'M 9' Lt. 249+33.5. Elev. 686.65
Sheet 20