PLAN
PROFILE
NOTE BOOK
MC

	DATE
DRAWN BY	10/34
D. MACCHI	11/34
ALIGNMENT CHECKED	
PROFILE CHECKED	
TRACED D. MACCHI	11/34

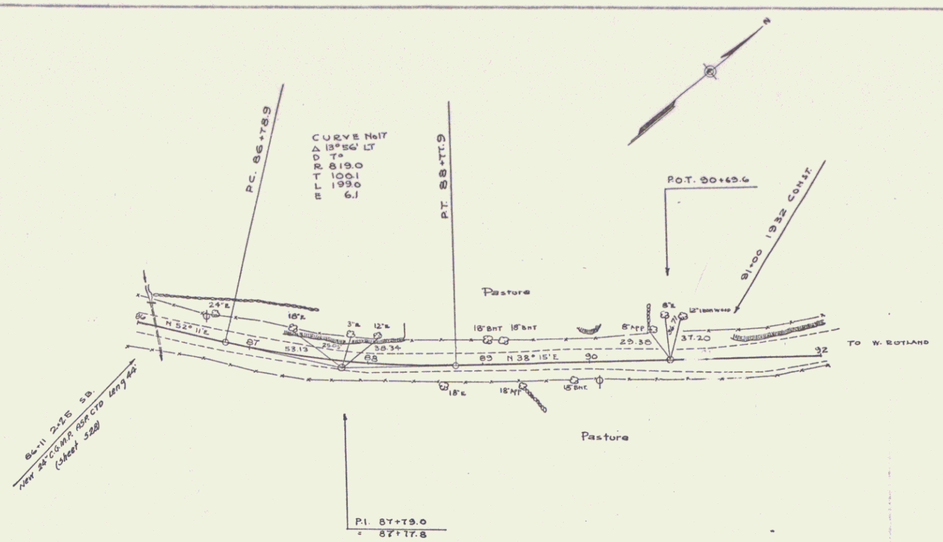

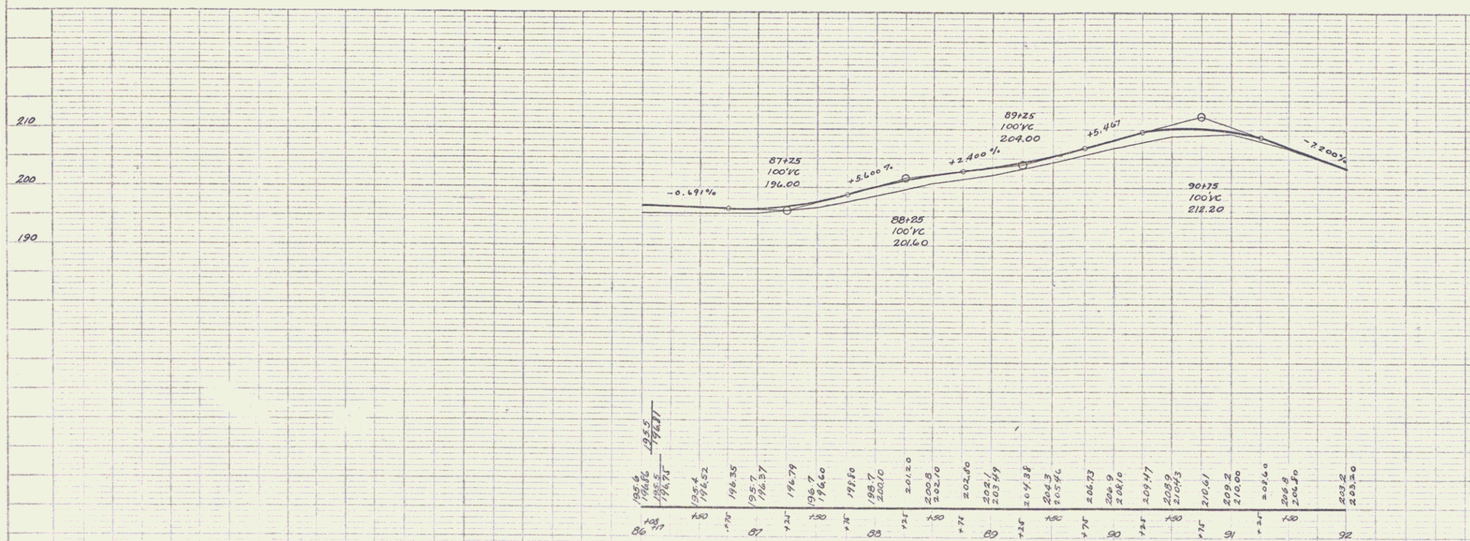

B.M.# 13 SPIKE IN ROOT OF 12" ASH 100 FT. LT. STA. 94+00 TANGENT PRODUCED ELEV. 188.66

TOWN OF IRA
IRA-TINMOUTH TOWN LINE NORTH
SHEET 7 OF

7