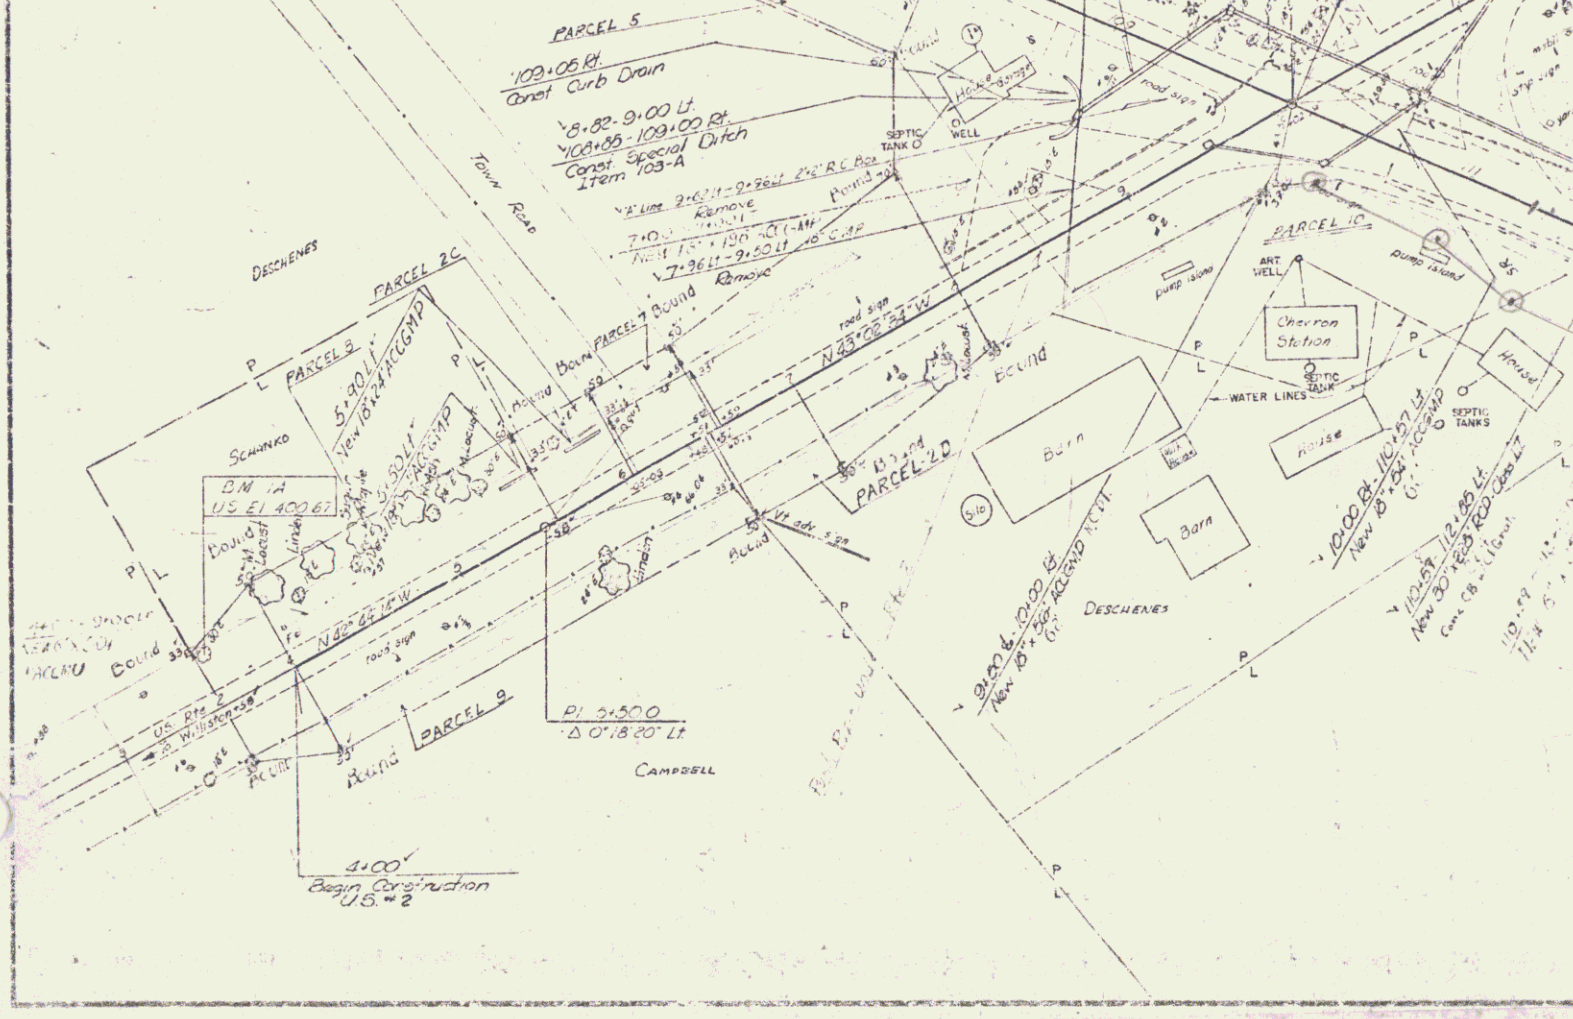
Surveyed by
Plotted by
PARCEL 5
109+05 Rt.
Const Curb Drain
8+82-9+00 Lt.
108+85-109+00 Rt.
Const. Special Ditch
Item 109-A
Town Road
DESCHENES
PARCEL 2C
PARCEL 8
SCHANKO
BM 1A
US El 400.67
PARCEL 9
US. Rte 2
Williston
N 42° 64' 14" W
Begin Construction
U.S. #2
P.I. 5+50.0
Δ 0°18'20" Lt
CAMPBELL
PARCEL 7
Barn
N 43°08'34" W
PARCEL 2D
Site
House
SEPTIC TANK
WELL
PARCEL 10
Chevron Station
ART WELL
WATER LINES
SEPTIC TANKS
pump island
Barn
House
DESCHENES