FEDERAL AID PROJ. NO.	STATE	FOLIO NO.	FISCAL YEAR	SHEET NO.	TOTAL SHEETS
	VT.	67(2)	1947	13	37

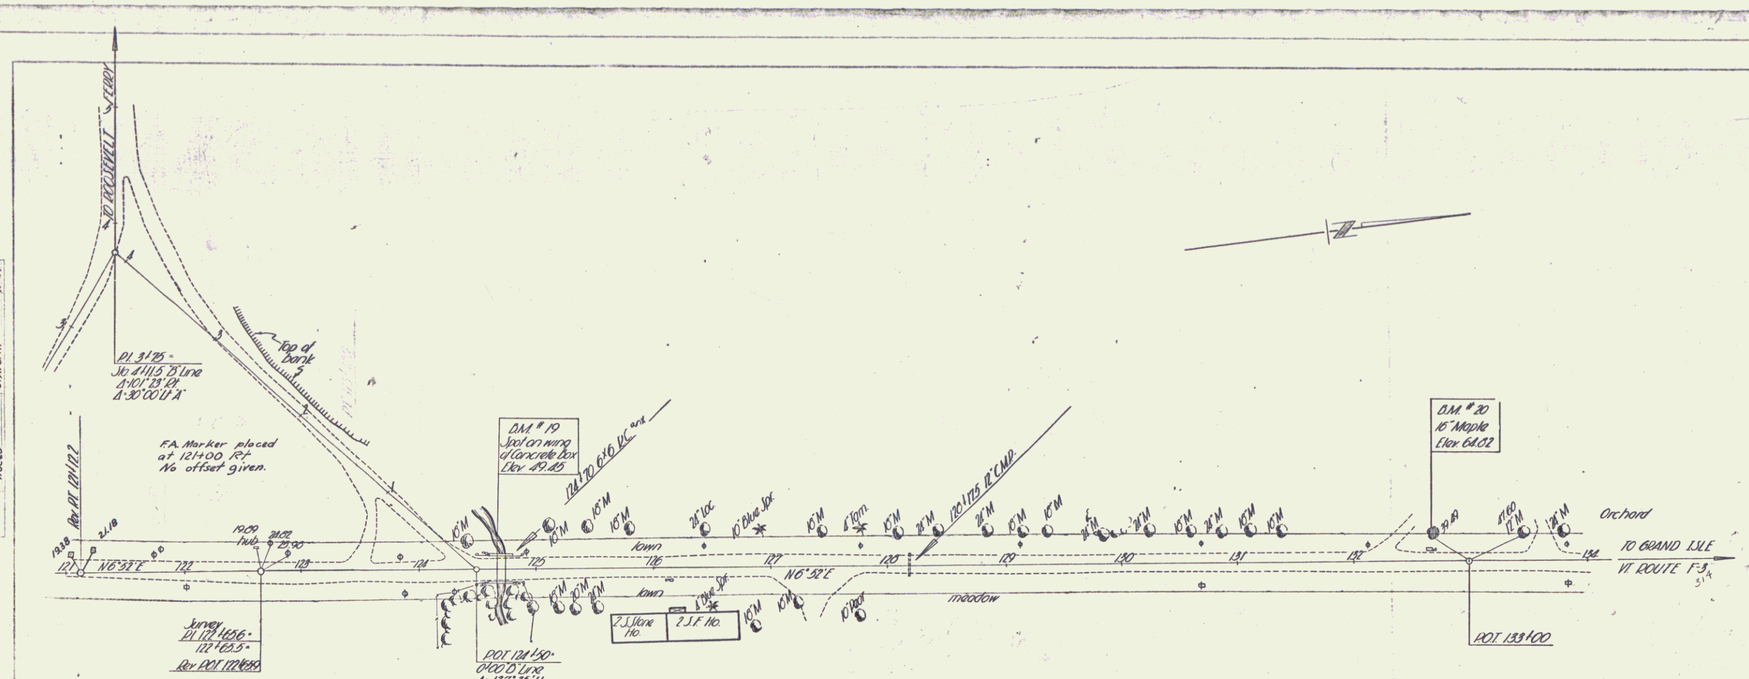

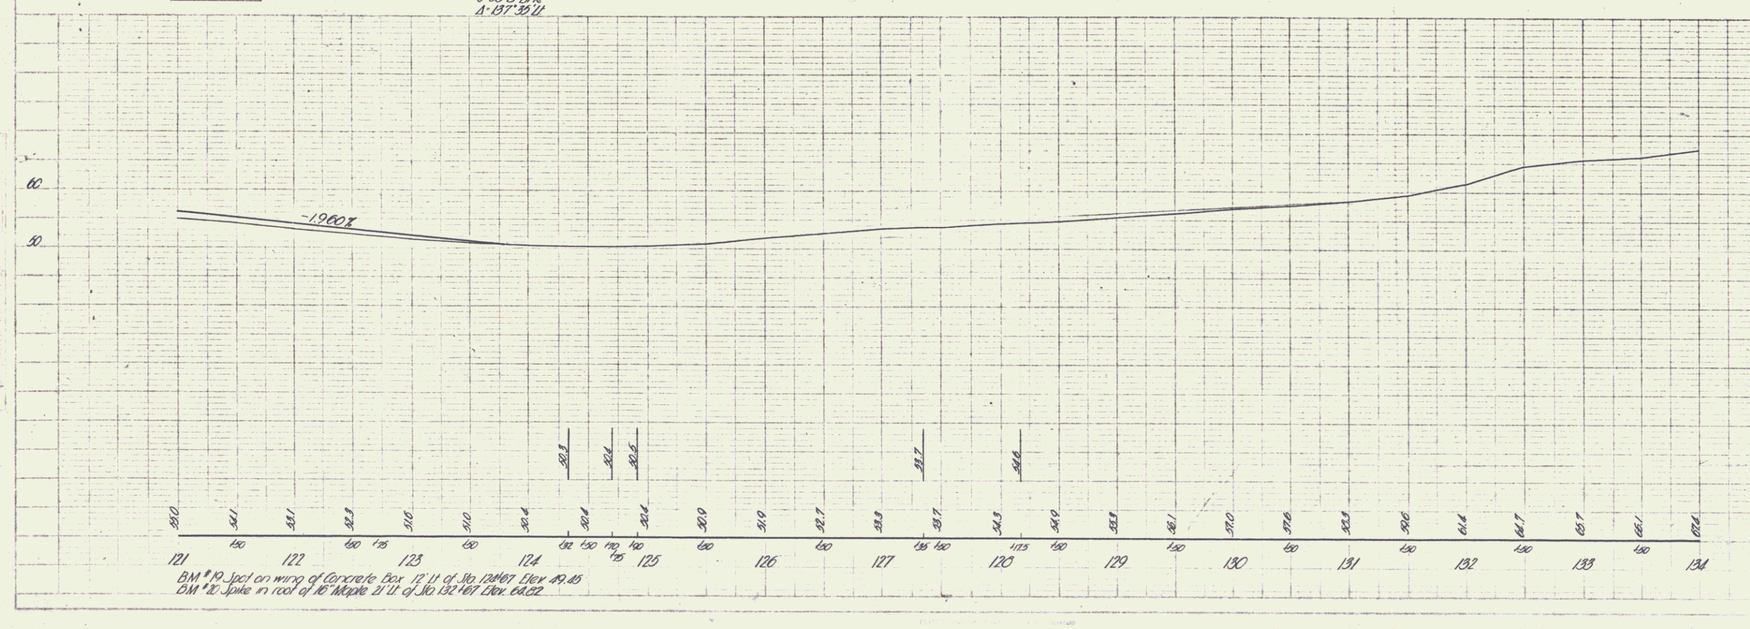

BM # 19 Spot on wing of Concrete Box 12' Lt of Sta 121+67 Elev 49.45
BM # 20 Spike in root of 16" Maple 21' Lt of Sta 132+67 Elev 64.02

SC HERO - GRAND ISLE
Series S N 67 (2)
Sheet 13 of 37 Sheets

10