FED. ROAD DIST. NO.	STATE	W.P.G.S. PROJ. NO.	FISCAL YEAR	SHEET NO.	TOTAL SHEETS
3	VT.	217	1936	2	4

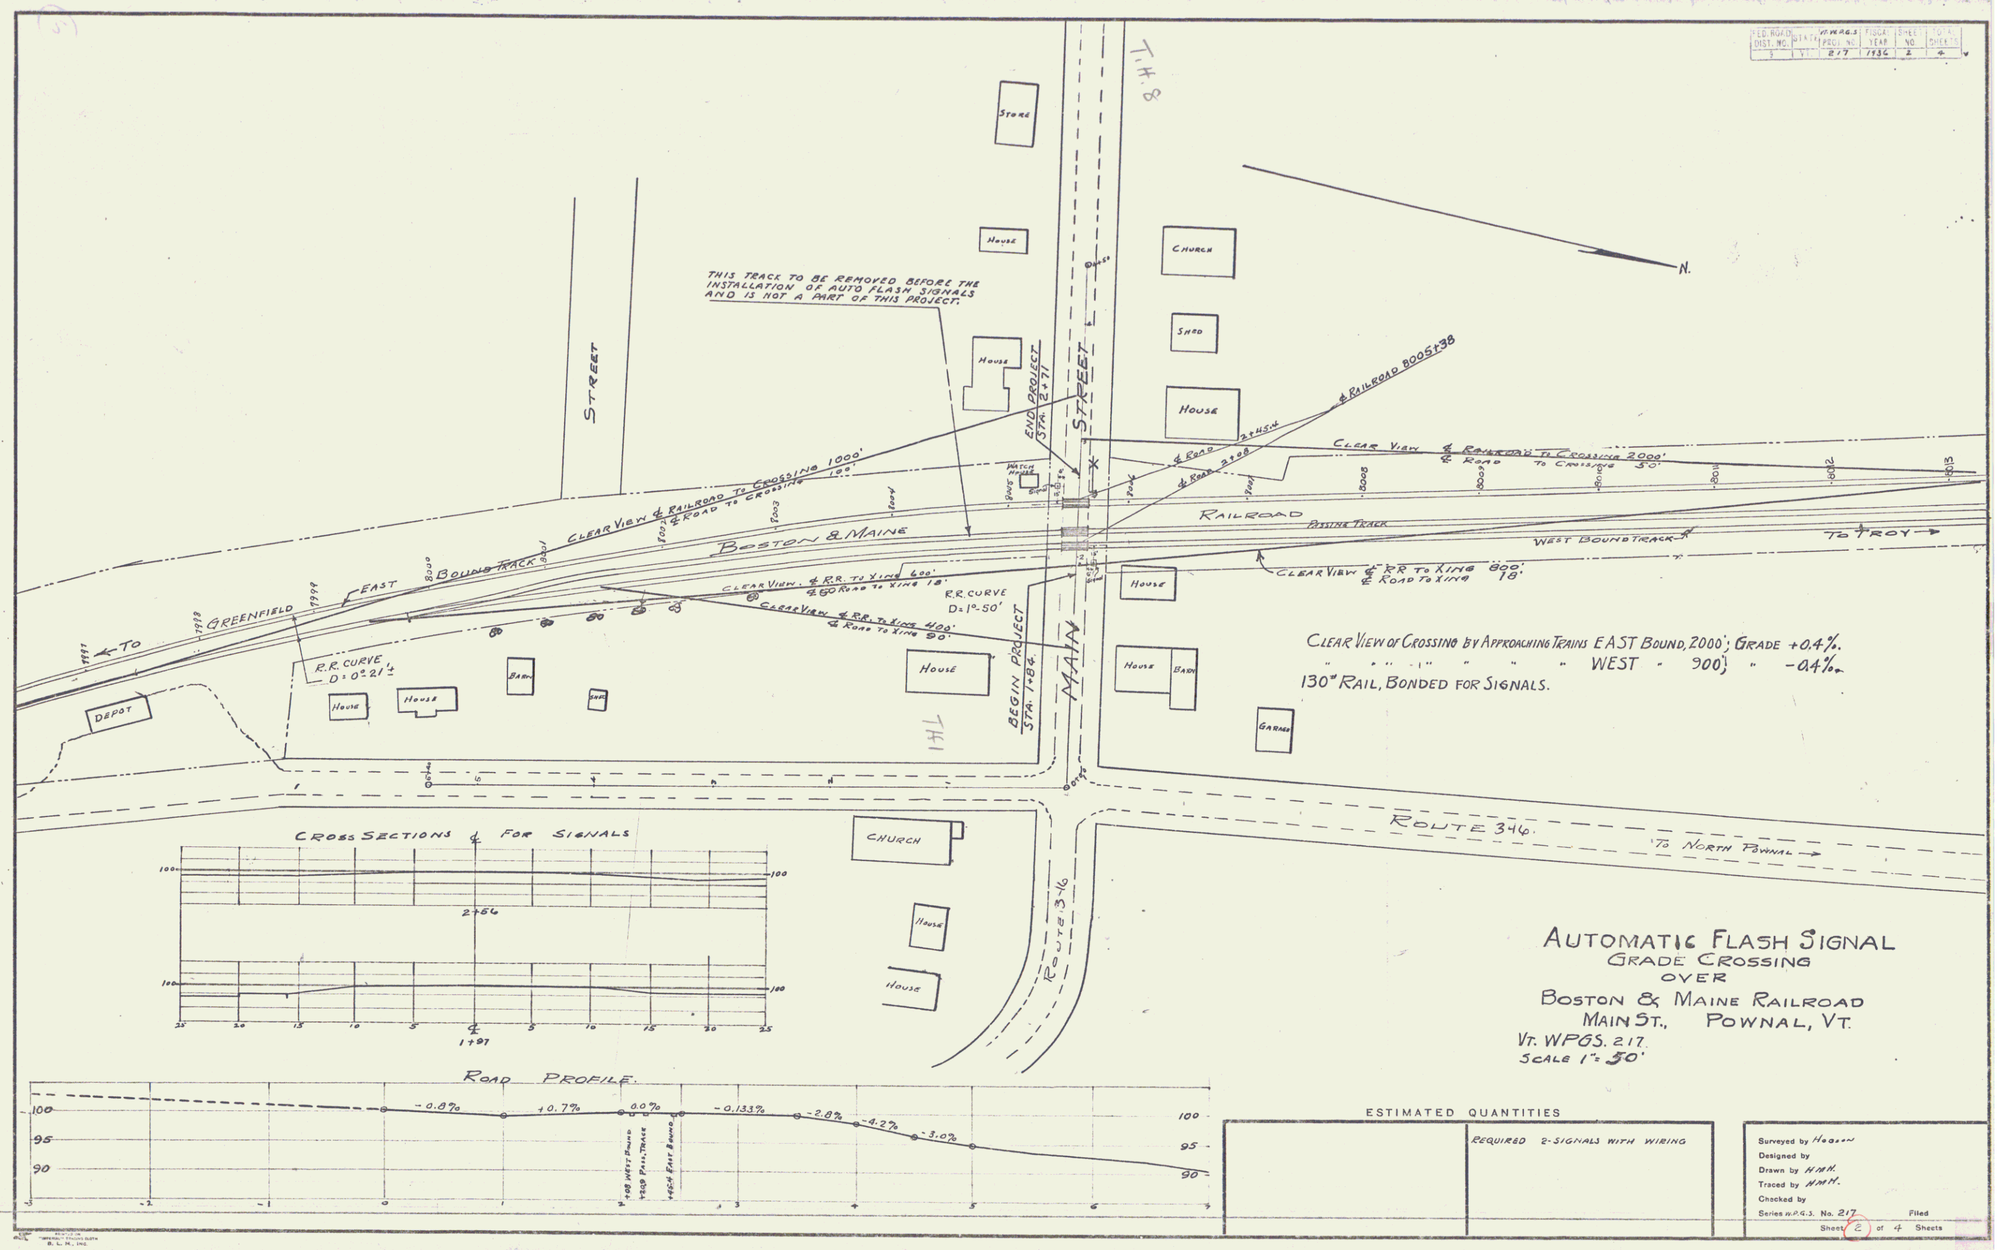

CLEAR VIEW OF CROSSING BY APPROACHING TRAINS EAST BOUND, 2000'; GRADE +0.4%.
" " " " " " WEST " 900'; " -0.4%.
130# RAIL, BONDED FOR SIGNALS.

AUTOMATIC FLASH SIGNAL GRADE CROSSING OVER BOSTON & MAINE RAILROAD

MAIN ST., POWNAL, VT.

VT. WPGS. 217.

SCALE 1" = 50'

ESTIMATED QUANTITIES

	REQUIRED 2-SIGNALS WITH WIRING

Surveyed by Hogsen
Designed by
Drawn by H.M.H.
Traced by H.M.H.
Checked by
Series W.P.G.S. No. 217 Filed
Sheet 2 of 4 Sheets

2