FED. ROAD DIST. NO.	STATE	FED. AID PROJ. NO.	FISCAL YEAR	SHEET NO.	TOTAL SHEETS
9	VT.	26	1981	3	53

GUARD RAIL REQUIRED

ON LEFT
Sta. 7+73 - 7+97. Length 24 ft.
ON RIGHT
Sta. 7+73 - 7+97. Length 24 ft.
TOTAL THIS SHEET 48 ft.

NEW CULVERTS REQUIRED

Sta. 7+85.5. 2'x3' Concrete.
1-2-4 Concrete 1.58 cu. yds.
1-2b-5 - 6.45 - -
Driveway Culvert Sta. 12+17. -12 Corr. I.P. 12 ft.
1-2b-5 Concrete 1.5 cu. yds.
Driveway Culvert Sta. 12+72 - 12 Corr. I.P. 12 ft.
1-2b-5 Concrete 1.5 cu. yds.
Driveway Culvert Sta 4+50 -5 Pipe 18" Tile 50 ft
1-2b-5 Concrete 7 Headwalls (18" Tile) 3.5 cu. yds.

SUB BASE REQUIRED

Sta. 6+50 to Sta. 13+00 Length 650 ft.

COBBLE GUTTER REQUIRED

ON RIGHT
Sta 2+45 to Sta. 4+45 Length 200 ft.
- 5+15 - - 7+85 - 270 -
ON LEFT
Sta 4+45 to Sta. 7+85 340 -
TOTAL THIS SHEET 810 ft.

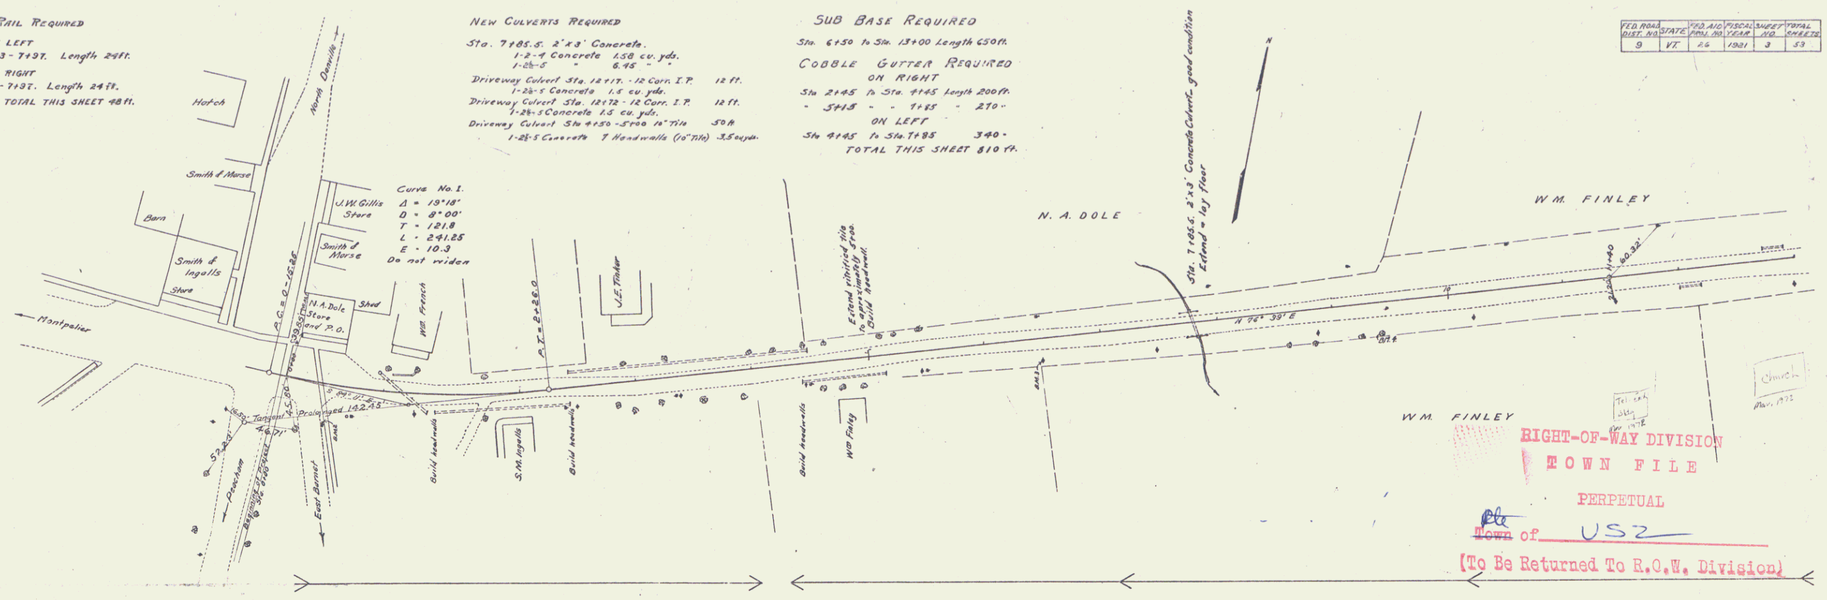

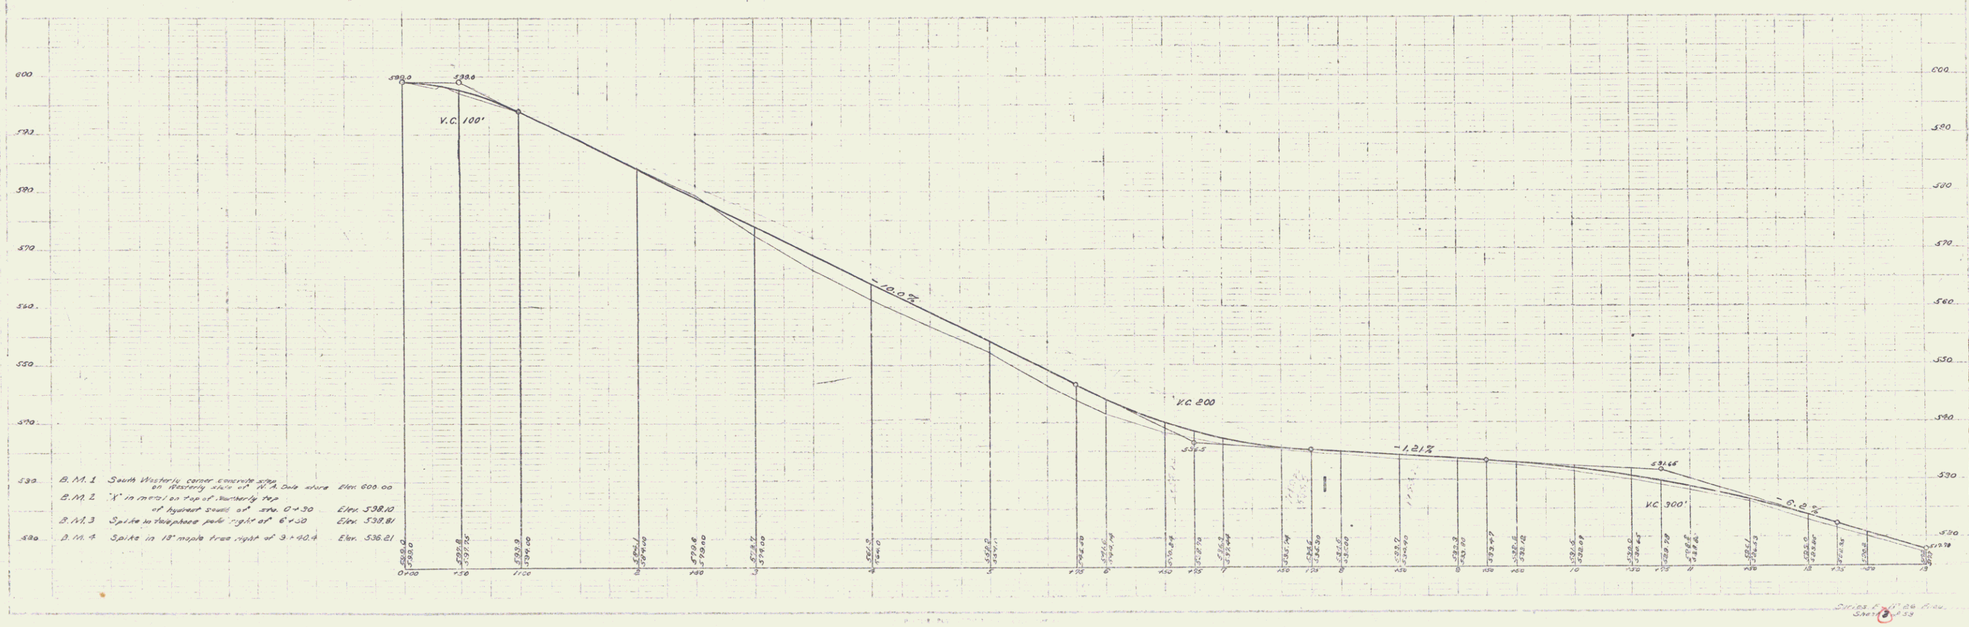

5