FED. ROAD DIST. NO.	STATE	FED. AID PROJ. NO.	FISCAL YEAR	SHEET NO.	TOTAL SHEETS
9	VT.	26	1931	17	53

GUARD RAIL REQUIRED
ON LEFT
Sta. 215+67 to 215+91 Length 24 ft.
ON RIGHT
Sta. 215+67 to 215+91 Length 24 ft.
TOTAL THIS SHEET 48 ft.

NEW CULVERTS REQUIRED
Sta. 215+79 18" Corrugated Iron Pipe 28 ft.
1-2-4 S Concrete 2.0 cu yds

SUB BASE REQUIRED
Sta. 211+00 to 218+00 Length 700 ft.

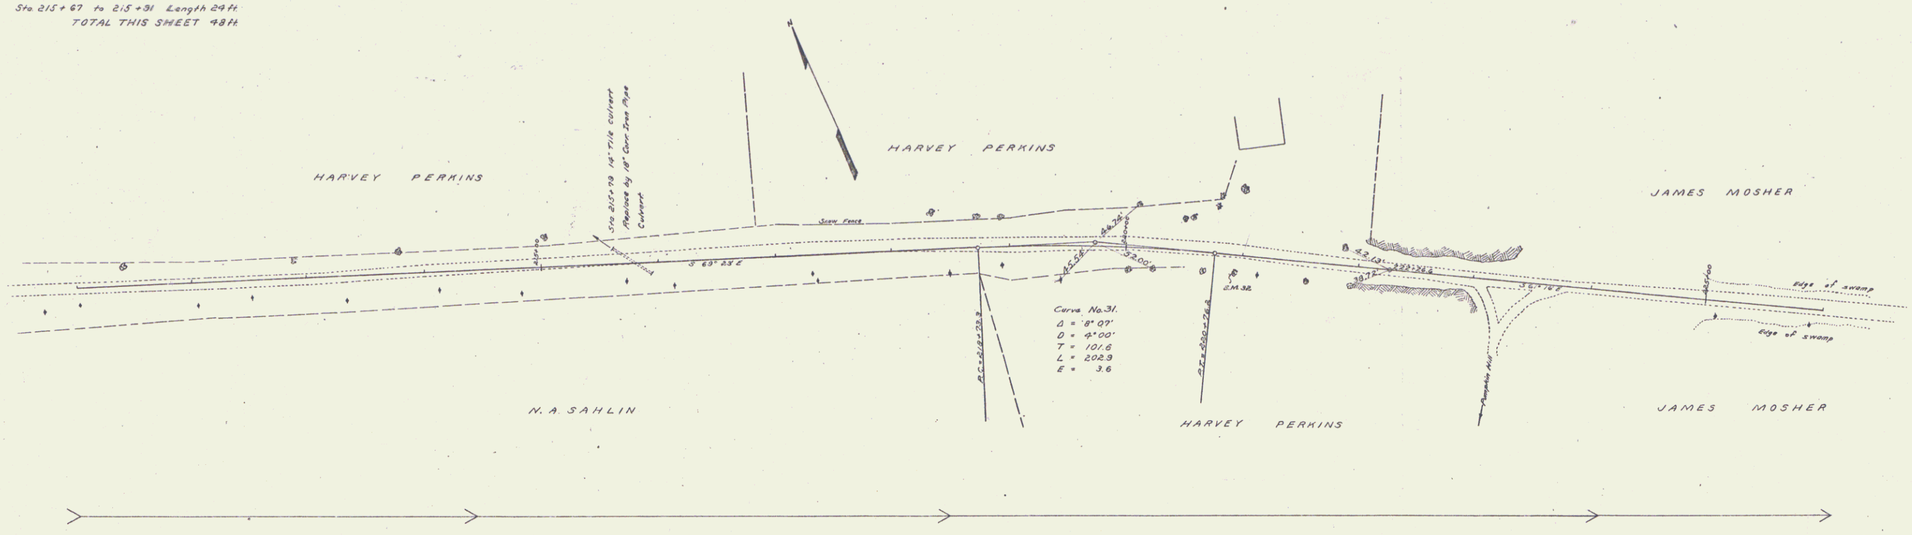

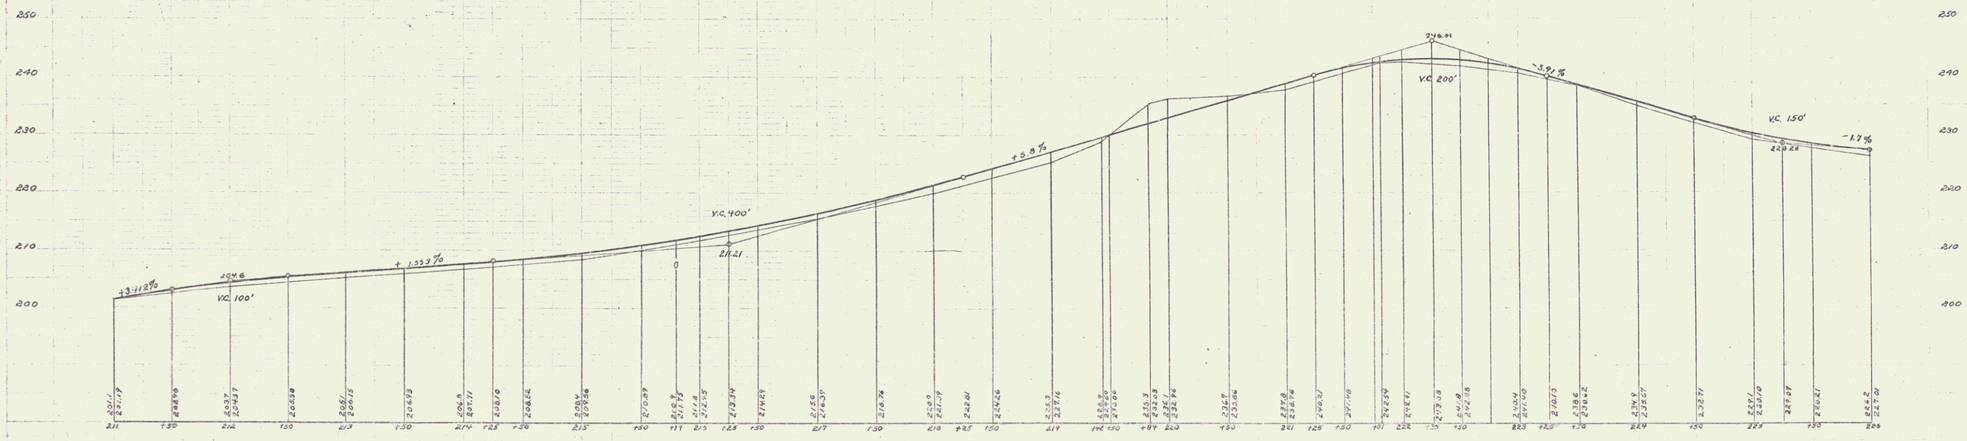

B.M. 32 Spike in 15" elm tree right of sta. 220+95 Elev. 239.38

Series F No. 26 Proj. 1931
Sheet 17 of 53

19