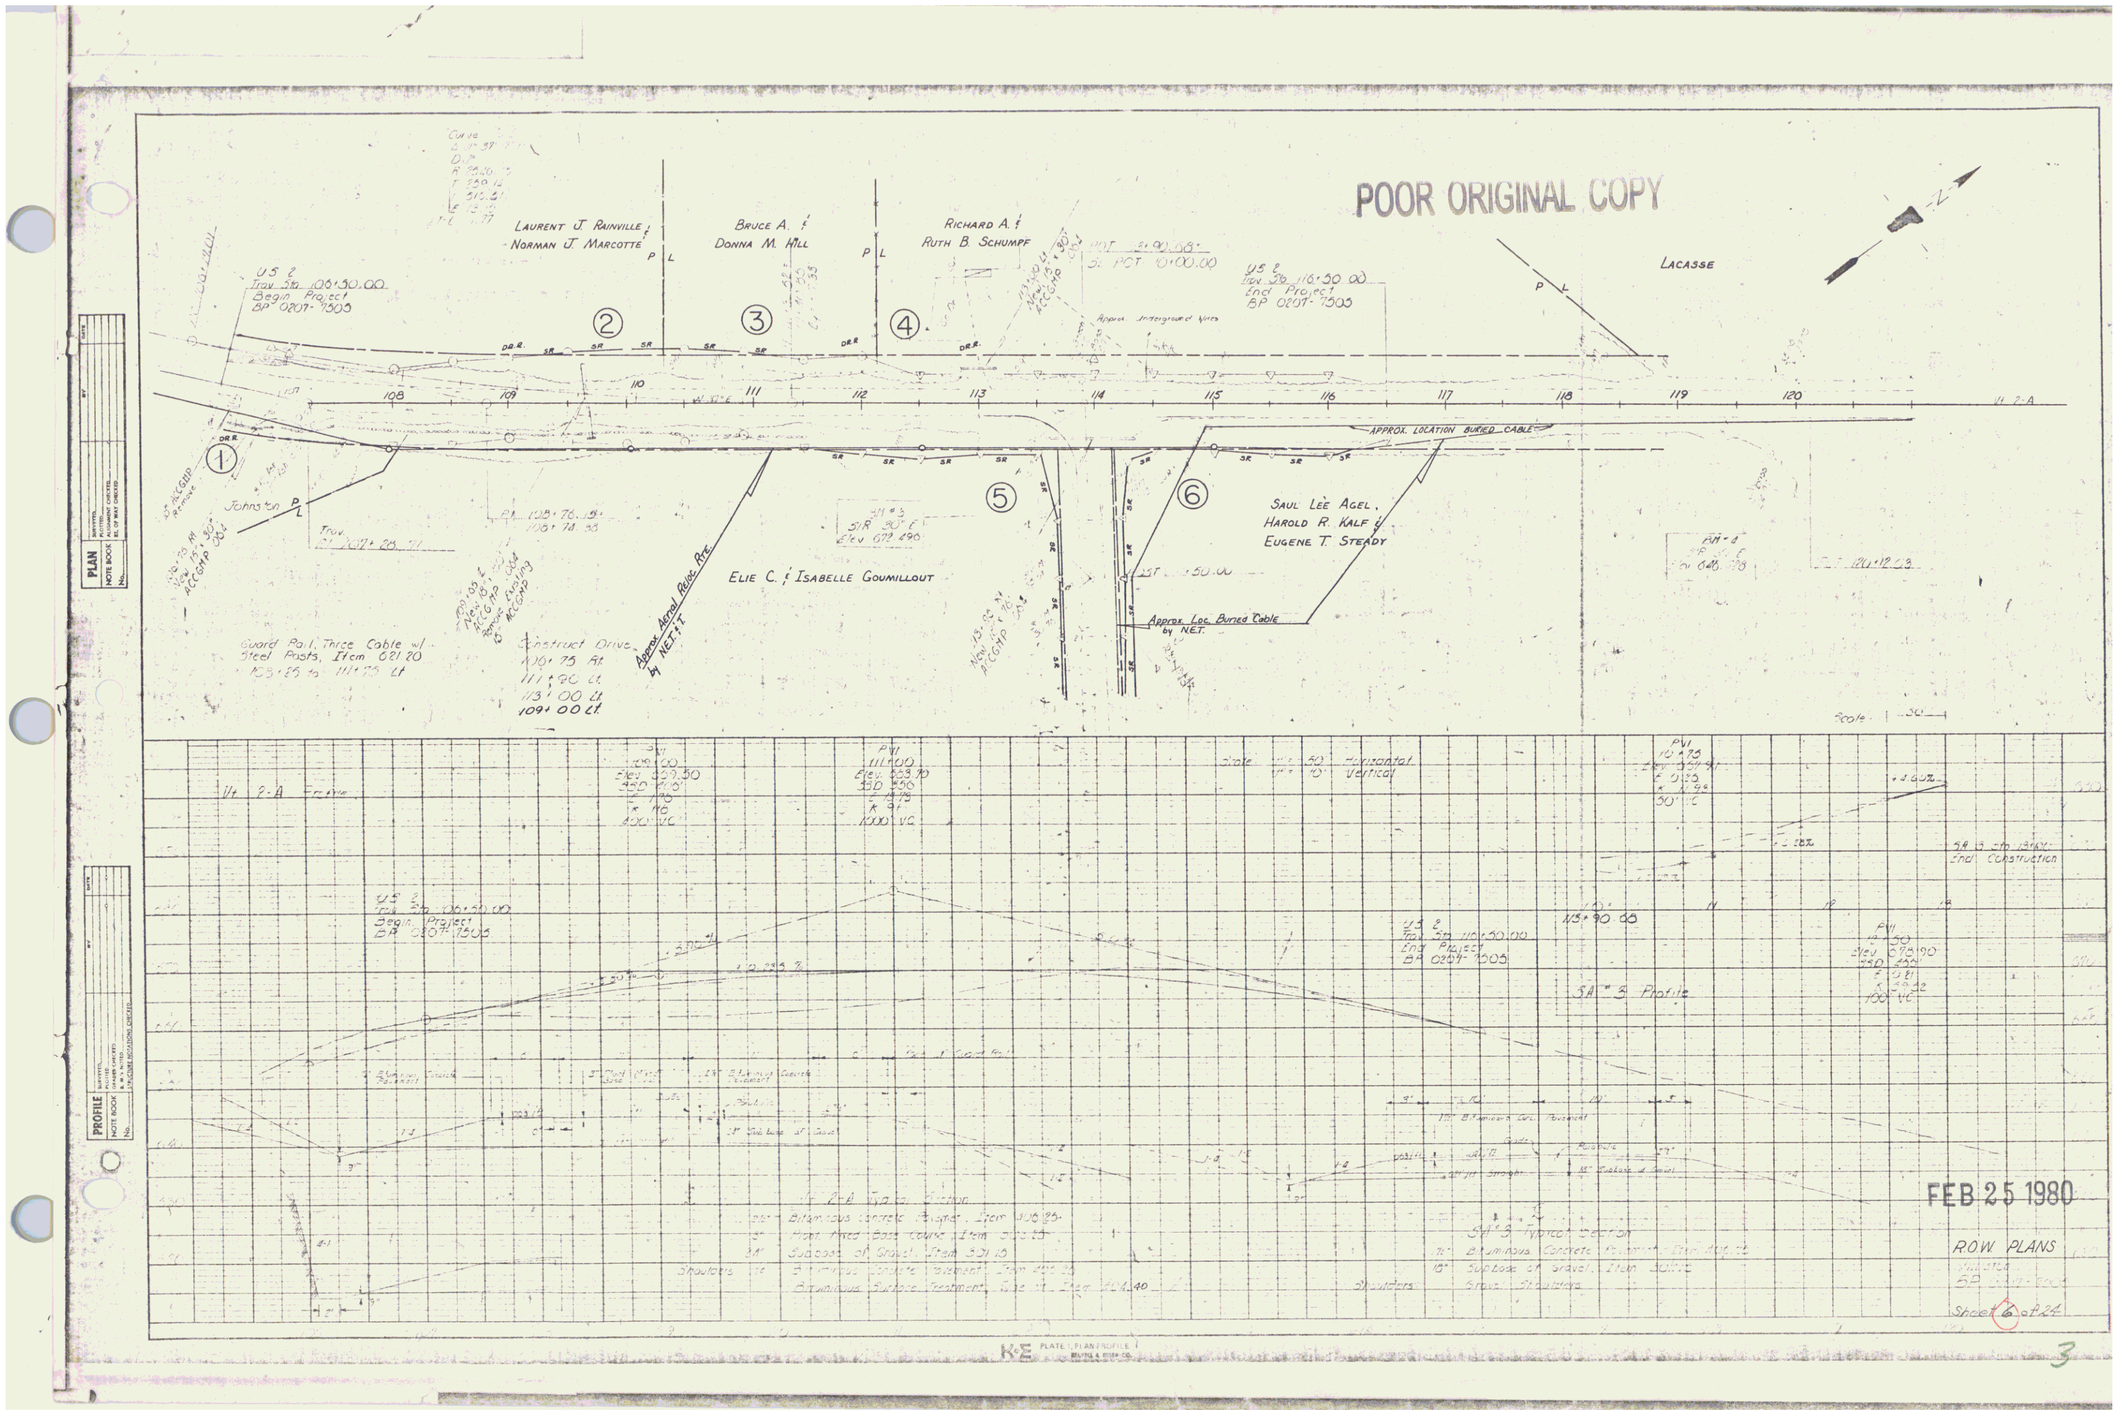

PLAN

PROFILE

K+E PLATE 1 PLAN/PROFILE 1

3