FED. ROAD DIV. NO.	STATE	PROJECT	SHEET NO.	TOTAL SHEETS
3	Vt.	189-A 1936	5	25

WPSS

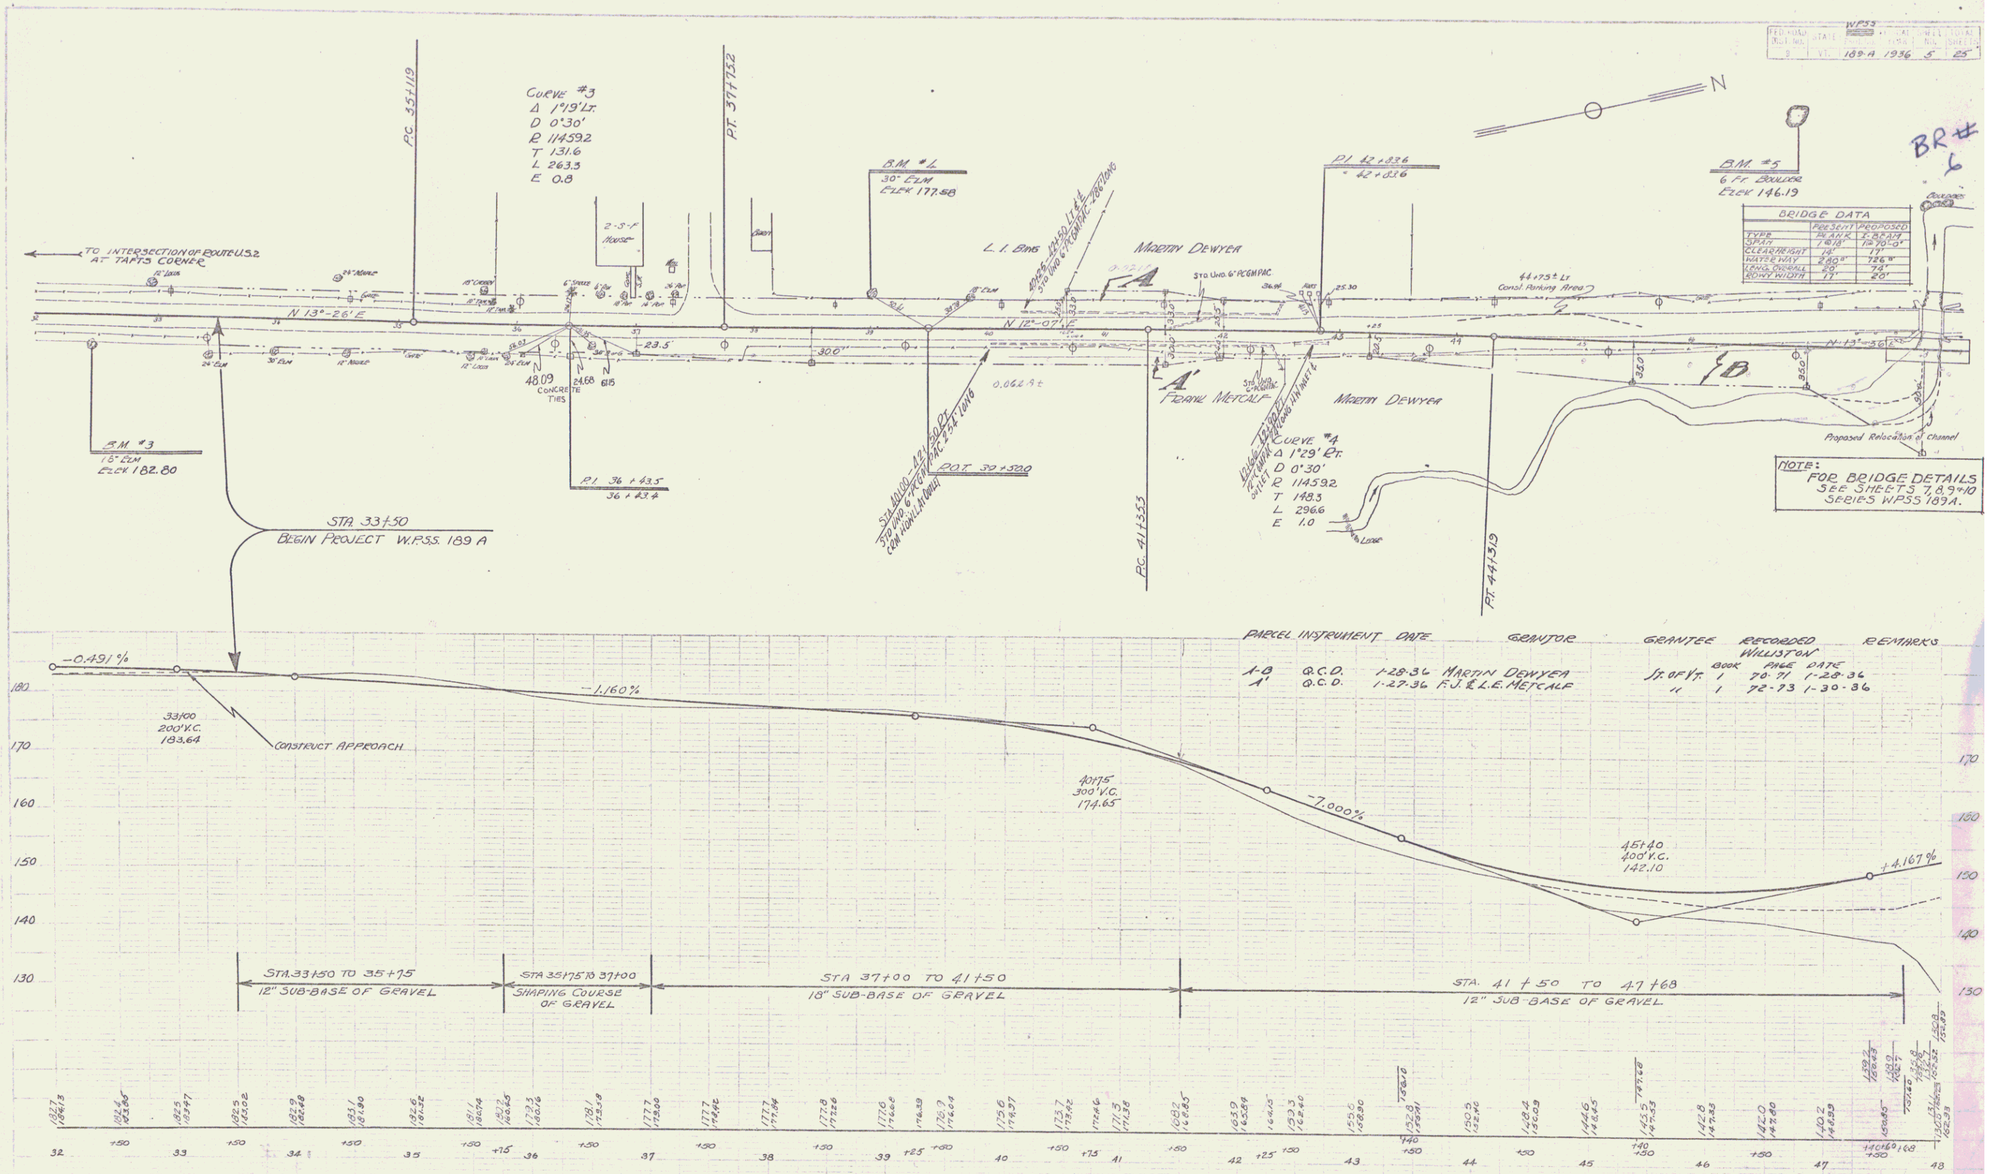

PARCEL	INSTRUMENT	DATE	GRANTOR	GRANTEE	RECORDED WILLISTON BOOK	PAGE	DATE	REMARKS
1-B	Q.C.D.	1-28-36	Martin Dewyea	Jr. of V.T.	1	70-71	1-28-36	
A'	Q.C.D.	1-27-36	F.J. & L.E. Metcalf	"	1	72-73	1-30-36	

B.M. #3 SPIKE IN ROOT OF 18" ELM 23' RIGHT OF STA 32+45 ELEV. 182.80
B.M. #4 SPIKE IN ROOT OF 30" ELM 24' LEFT OF STA. 39+04 ELEV. 177.58
B.M. #5 CROSS ON LEDGE 200' LEFT OF STA. 46+87 ELEV. 146.19

SERIES W.P.S.S. 189-A
Sheet 5 of 25

2