


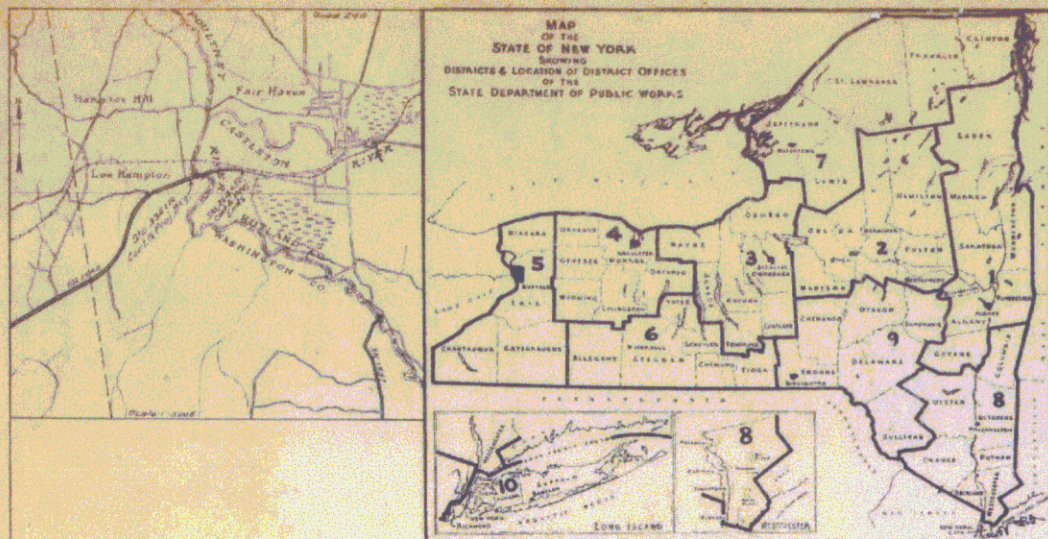

STATE OF NEW YORK
DEPARTMENT OF PUBLIC WORKS
DIVISION OF CONSTRUCTION

PLANS FOR RECONSTRUCTING WITH FEDERAL AID A PORTION OF THE
WHITEHALL - FAIR HAVEN

STATE HIGHWAY No. 1542

Between Station 336+10 and Station 341+78.16 at the west end of the bridge over the Poultney river; a length of 0.11 mile in the Town of Hampton, Washington County,

WASHINGTON COUNTY

AND FOR CONSTRUCTING WITH FEDERAL AID THE BRIDGE OVER THE
POULTNEY RIVER

From Station 341+78.16 to Station 342+91.84; a length of 0.01 mile in the Town of Hampton, Washington County, State of New York and 0.01 mile in the Town of Fair Haven, Rutland County, in the State of Vermont, a total length of 0.02 mile

AND THE APPROACH THERETO IN THE STATE OF VERMONT

From Station 342+91.84 to Station 364+50; a length of 0.41 mile in the Town of Fair Haven, Rutland County, in the State of Vermont

LENGTH IN NEW YORK STATE 0.12 MILE FARC 49-6 LENGTH IN VERMONT 0.42 MILE FA-VT. 49-1
15 SHEETS A TOTAL LENGTH OF 0.54 MILE PROJECT F1083(1)


WASHINGTON COUNTY, N.Y. and RUTLAND COUNTY, VT.
CHAPTER 650, LAWS OF 1944

FED. ROAD Div. No.	STATE	FED. AID Proj. No.	FISCAL YEAR	SHEET NO.	TOTAL SHEETS
1	NY	F-1083(1)		1	16
WHITEHALL - FAIR HAVEN (FAIR HAVEN) BRIDGE					
CHAPTER 650 LAWS 1944					

TYPE OF CONSTRUCTION
Reinforced Concrete Deck 0.13 Mile
Bridge-Welded Steel and Concrete (Alpha), Deck Type,
Span 110' C. to C. Bearings

STANDARD STRUCTURE SHEETS
40-1, 46-4, 46-7, 46-11, 46-14R, 46-15, 46-16, 46-29R,
47-2, 47-2C, 47-12, 47-34, 47-37, 48-38, 48-6, 48-39

All work contemplated under this contract to be covered
by and in conformity with the specifications adopted
January 2, 1947, except as modified on these plans and
in the Itemized Proposal.

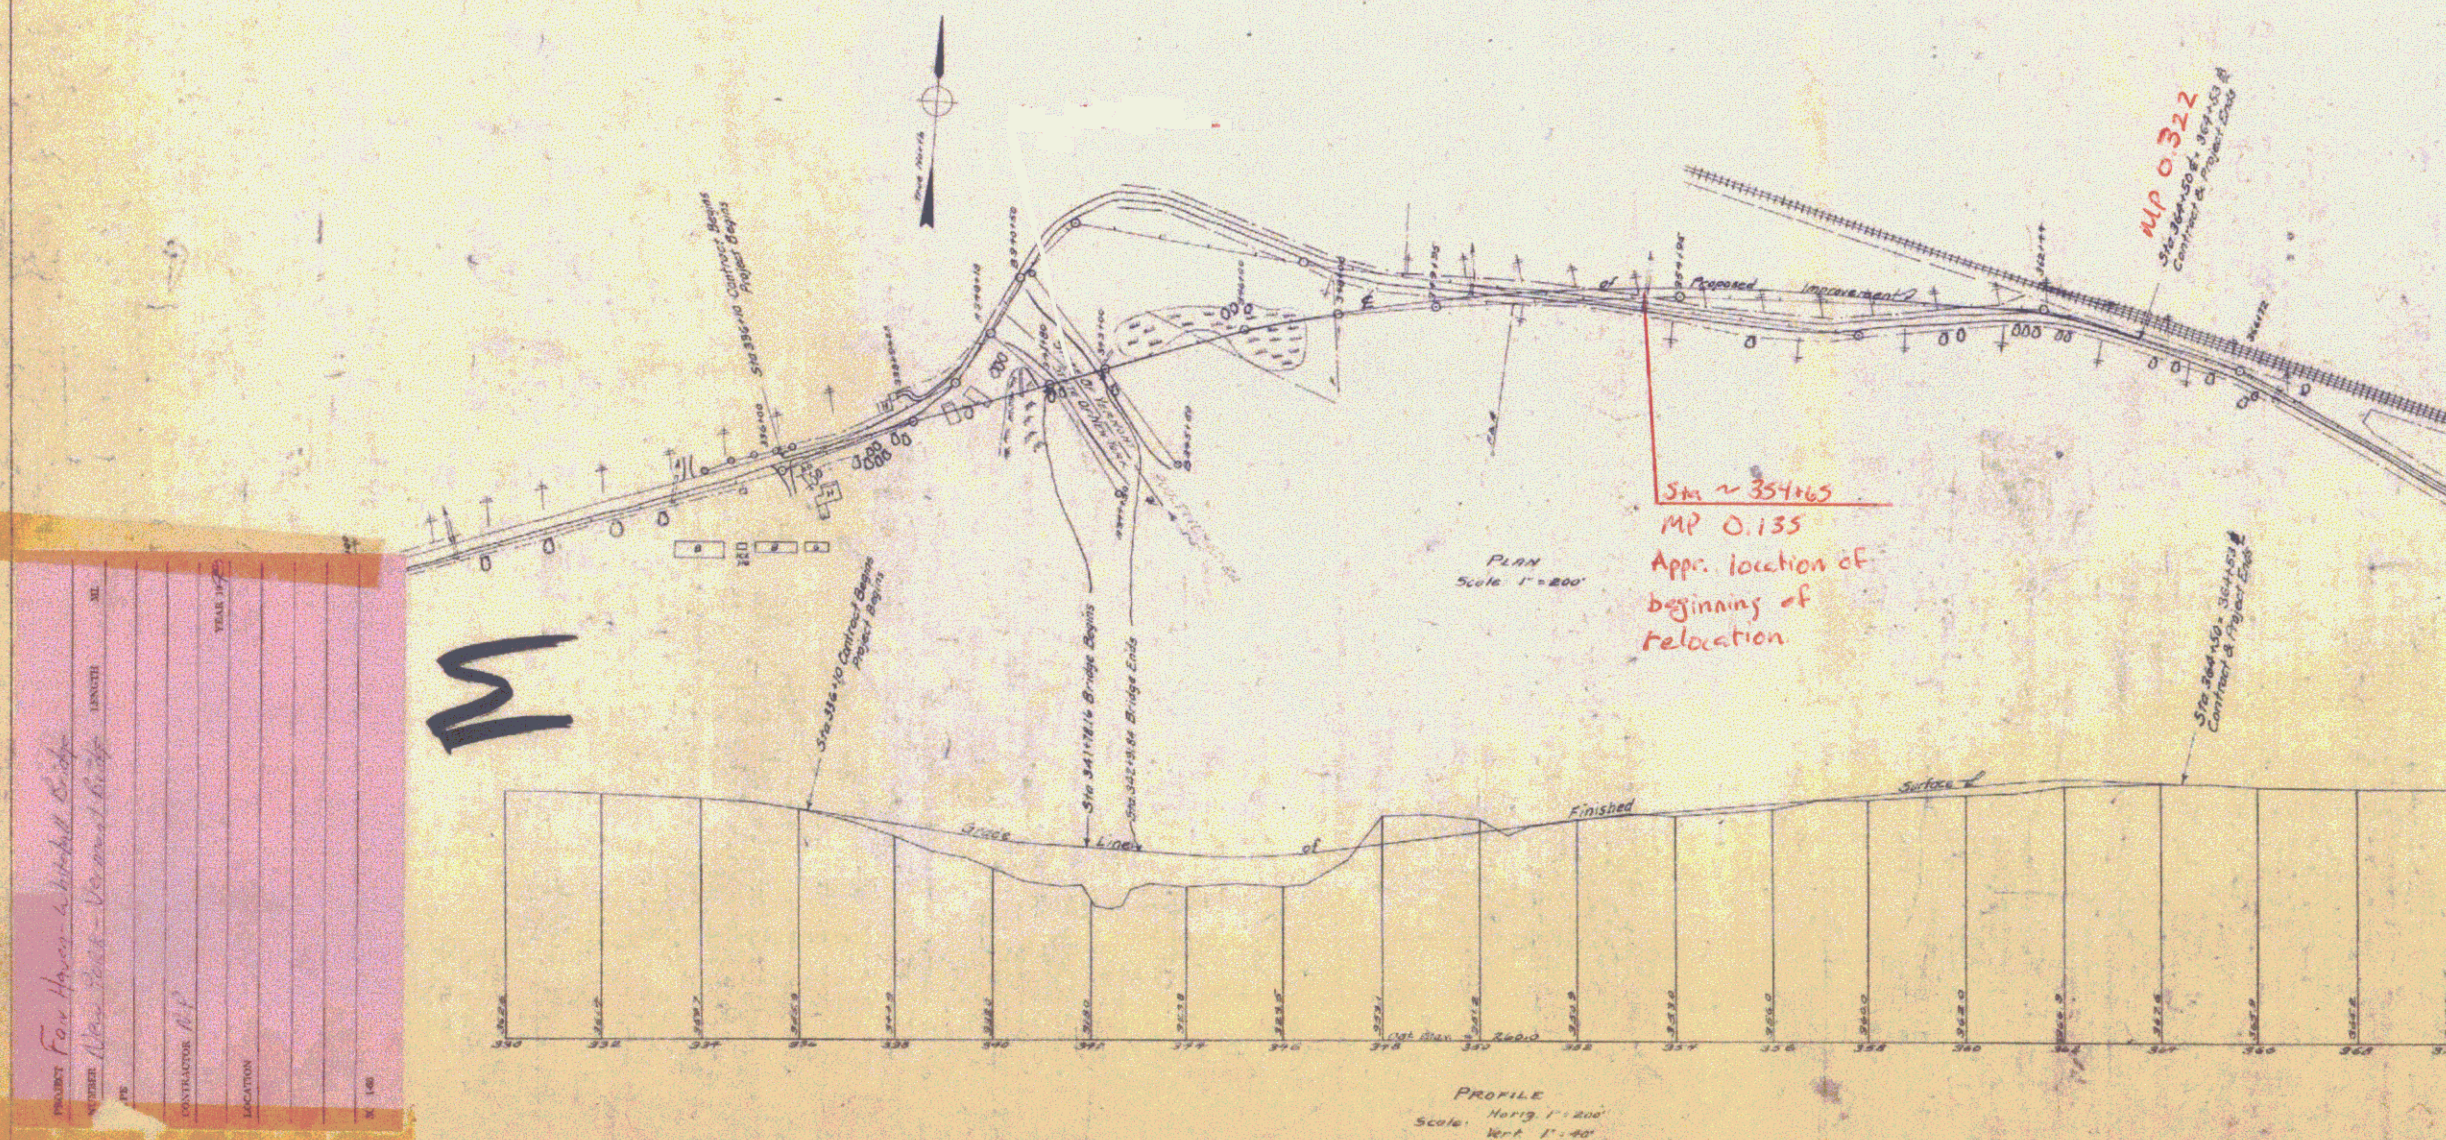

Approved: Jan 12 1948
J.B. McMorran
Chief Engineer

Approved: Oct 15 1948
E.T. Sawkins
District Engineer

Approved: Oct 28 1948
H.E. Sargent
Commissioner of Highways
State of Vermont

Prepared pursuant to the Highway
Law and recommended by

H.E. Sargent
Engineer District No. 1

Project F 1083(1)

Pin # 99R730

Route VT4A

Date 10/28/1948

RECOMMENDED FOR APPROVAL DATE

DISTRICT ENGINEER
PUBLIC ROADS ADMINISTRATION
FEDERAL WORKS AGENCY

APPROVED DATE

DIVISION ENGINEER
PUBLIC ROADS ADMINISTRATION
FEDERAL WORKS AGENCY

Sheet 1