* PLANK GUARD RAIL ITEM 540			
STATION	POS	STATION	POS
10+16	RT	10+45	RT

DEMOLITION AND DISPOSAL OF BUILDING ITEM 586		
STATION	STATION	POS.
13+32		LT

* CONSTRUCT DRIVE		
STATION	STATION	POS
14+15		LT
14+35		LT
15+00		RT
U.S. RTE 4 TRAV.		
37+00	37+25	RT

* EXCAVATION AND REMOVAL OF ROAD SURFACES AND/OR PAVEMENTS ITEM 119		
STATION	STATION	POS
US 4 TRAV. 37+00	US 4 ROUTE 11+00	LT

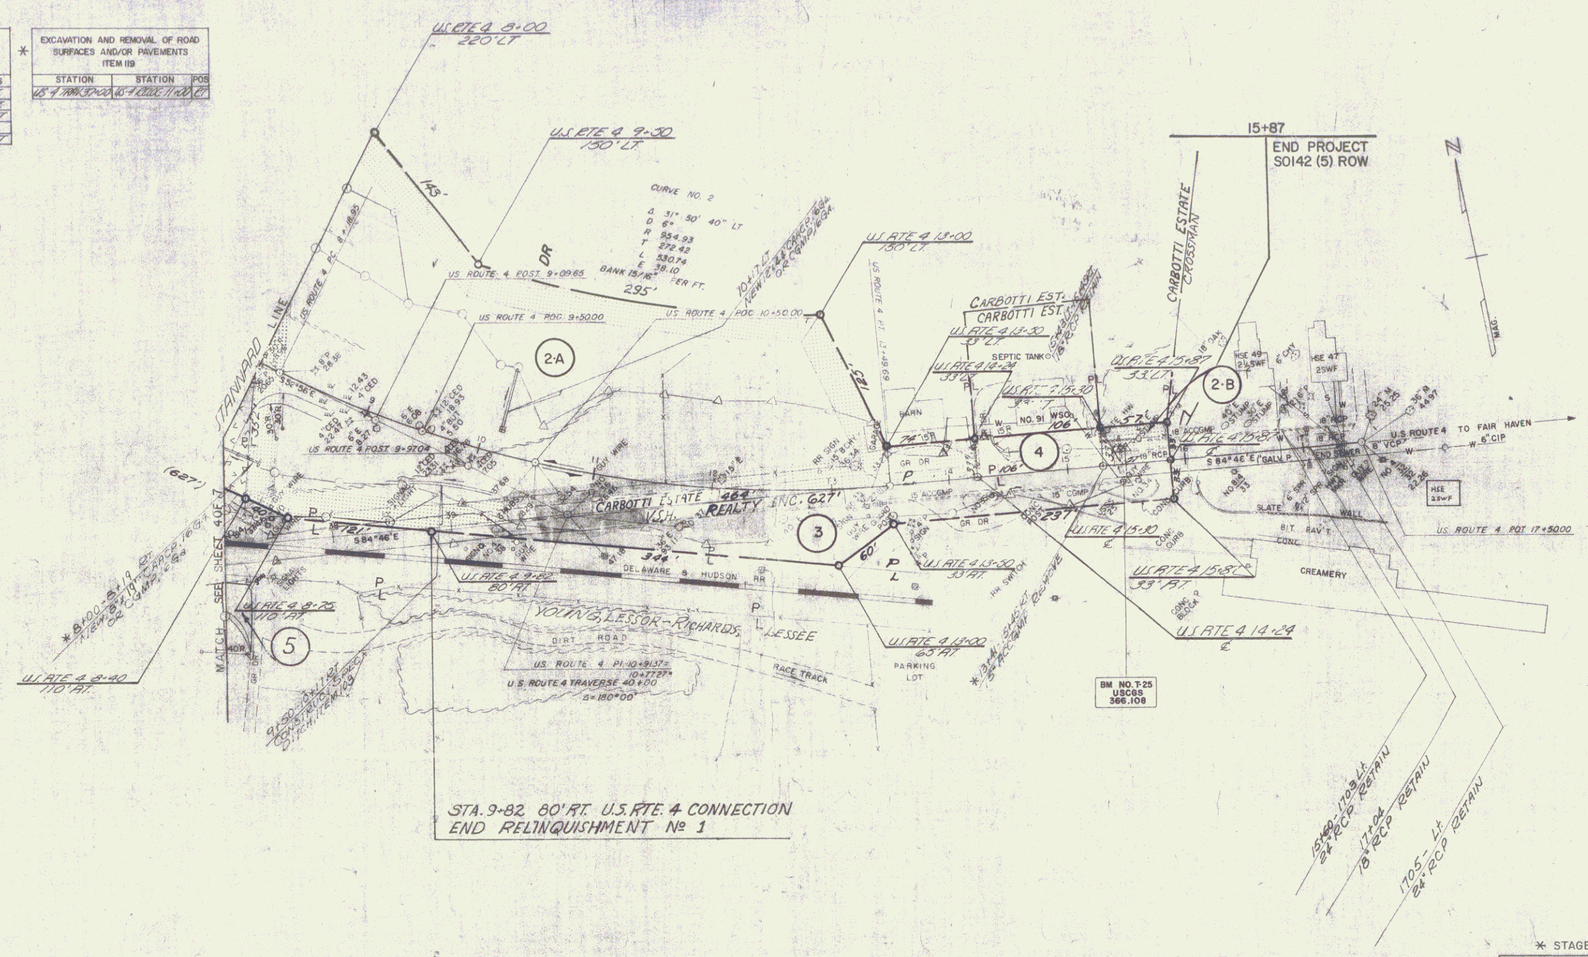

* STAGE 2 CONSTRUCTION

STATE OF VERMONT
DEPARTMENT OF HIGHWAYS

RELOCATION OF U.S. ROUTE 4 in the town of
FAIR HAVEN
U.S. ROUTE 4 CONNECTION
PLAN
STA. 8+00.00 - 17+50.00

SCALE 50 100 100 FEET

WEBSTER-MARTIN, INC.
CONSULTING ENGINEERS
BURLINGTON, VERMONT

SURVEYED BY	DRAWN BY	CHECKED BY IN CHARGE	SCALE	DATE
W.H.W. INC.	J.O.	AMM R.A.S.	AS SHOWN	APRIL 1967

PROJECT NO. S0142(5) ROW — SHEET 5 OF 7

4