FED. ROAD DIST. NO.	STATE	FED. AID PROJ. NO.	FISCAL YEAR	SHEET NO.	TOTAL SHEETS
3	VT.	NRH 65(7)	1935 1935	3	10

NRH
LANDSCAPING

NEW CULVERTS REQUIRED

STA. 15+00 - 18" REINFORCED CONCRETE PIPE 32' LONG
CONCRETE CLASS B (1-2-4) - 2.7 CU YDS.
REINFORCING STEEL - 33 LBS.

STA. 19+37 - 4'x 2' REINFORCED CONCRETE BOX CULVERT
CONCRETE CLASS A (1-2-4) - 13.7 CU YDS.
REINFORCING STEEL - 894 LBS

WOOD GUARD RAIL REQUIRED

ON LEFT

STA. 14+88 TO STA. 15+12 LENGTH 24'
" 19+23 TO " 19+49 " 26'

ON RIGHT

STA. 14+88 TO STA. 15+12 LENGTH 24'
" 19+23 TO " 19+49 " 26'
TOTAL FOR SHEET 96'

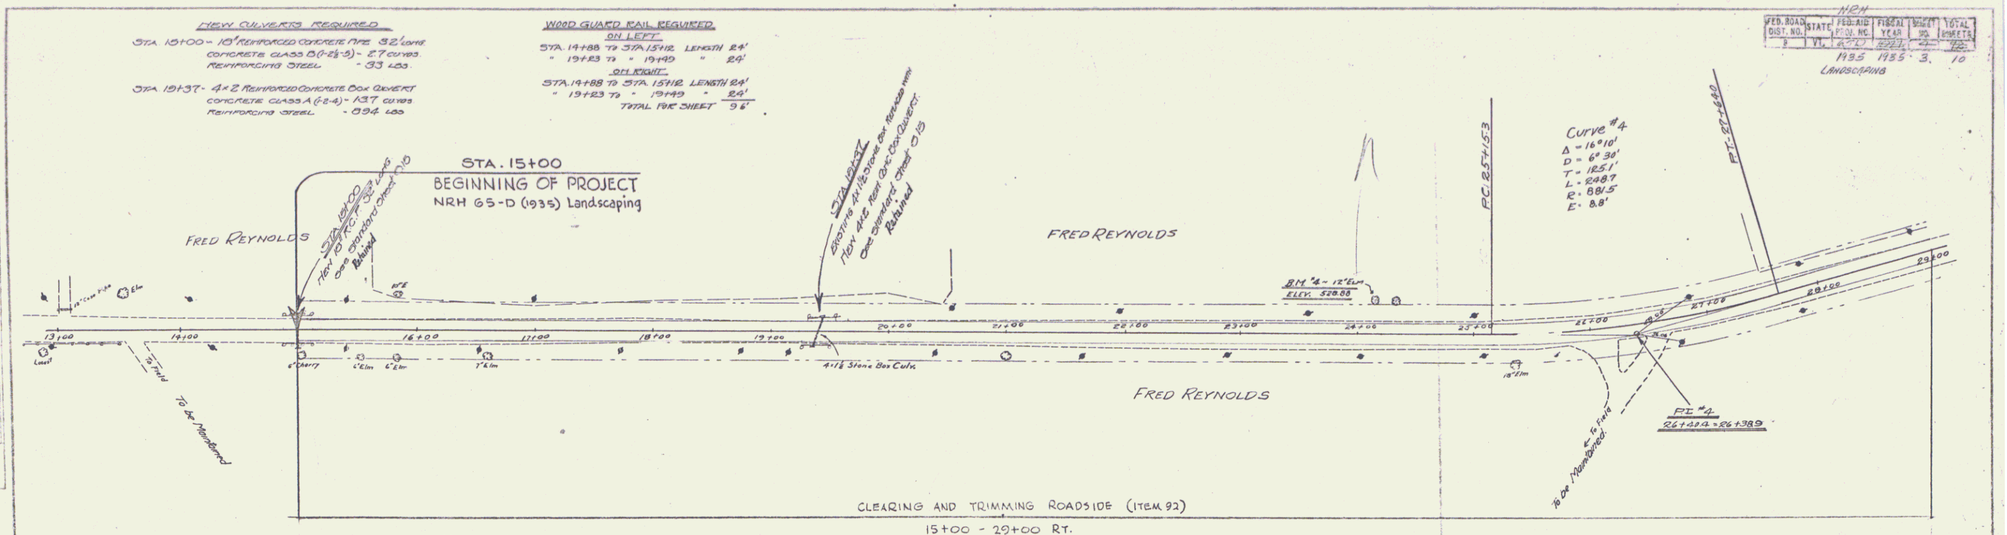

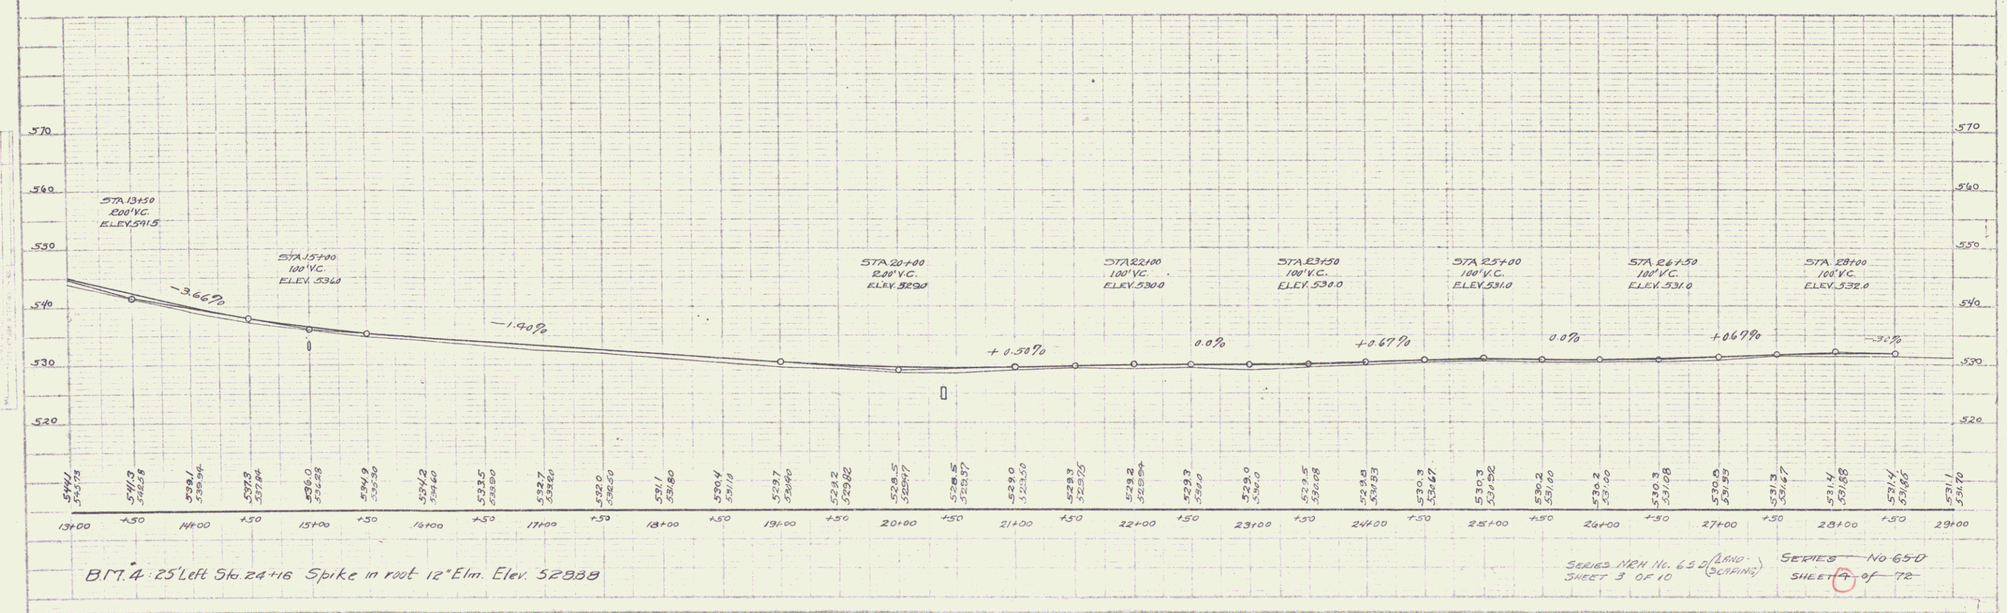

B.M. 4: 25' Left Sta. 24+16 Spike in root 12" Elm. Elev. 529.88

SERIES NRH No. 65 D (LANDSCAPING)
SHEET 3 OF 10

SERIES ~~NO 65 D~~
SHEET ~~3~~ of ~~72~~

3