



Formerly part of parcel no. 9
Acquired from Steven & Mary Godleski
By WD. 9-15-66 Bk. 17 Pg. 100

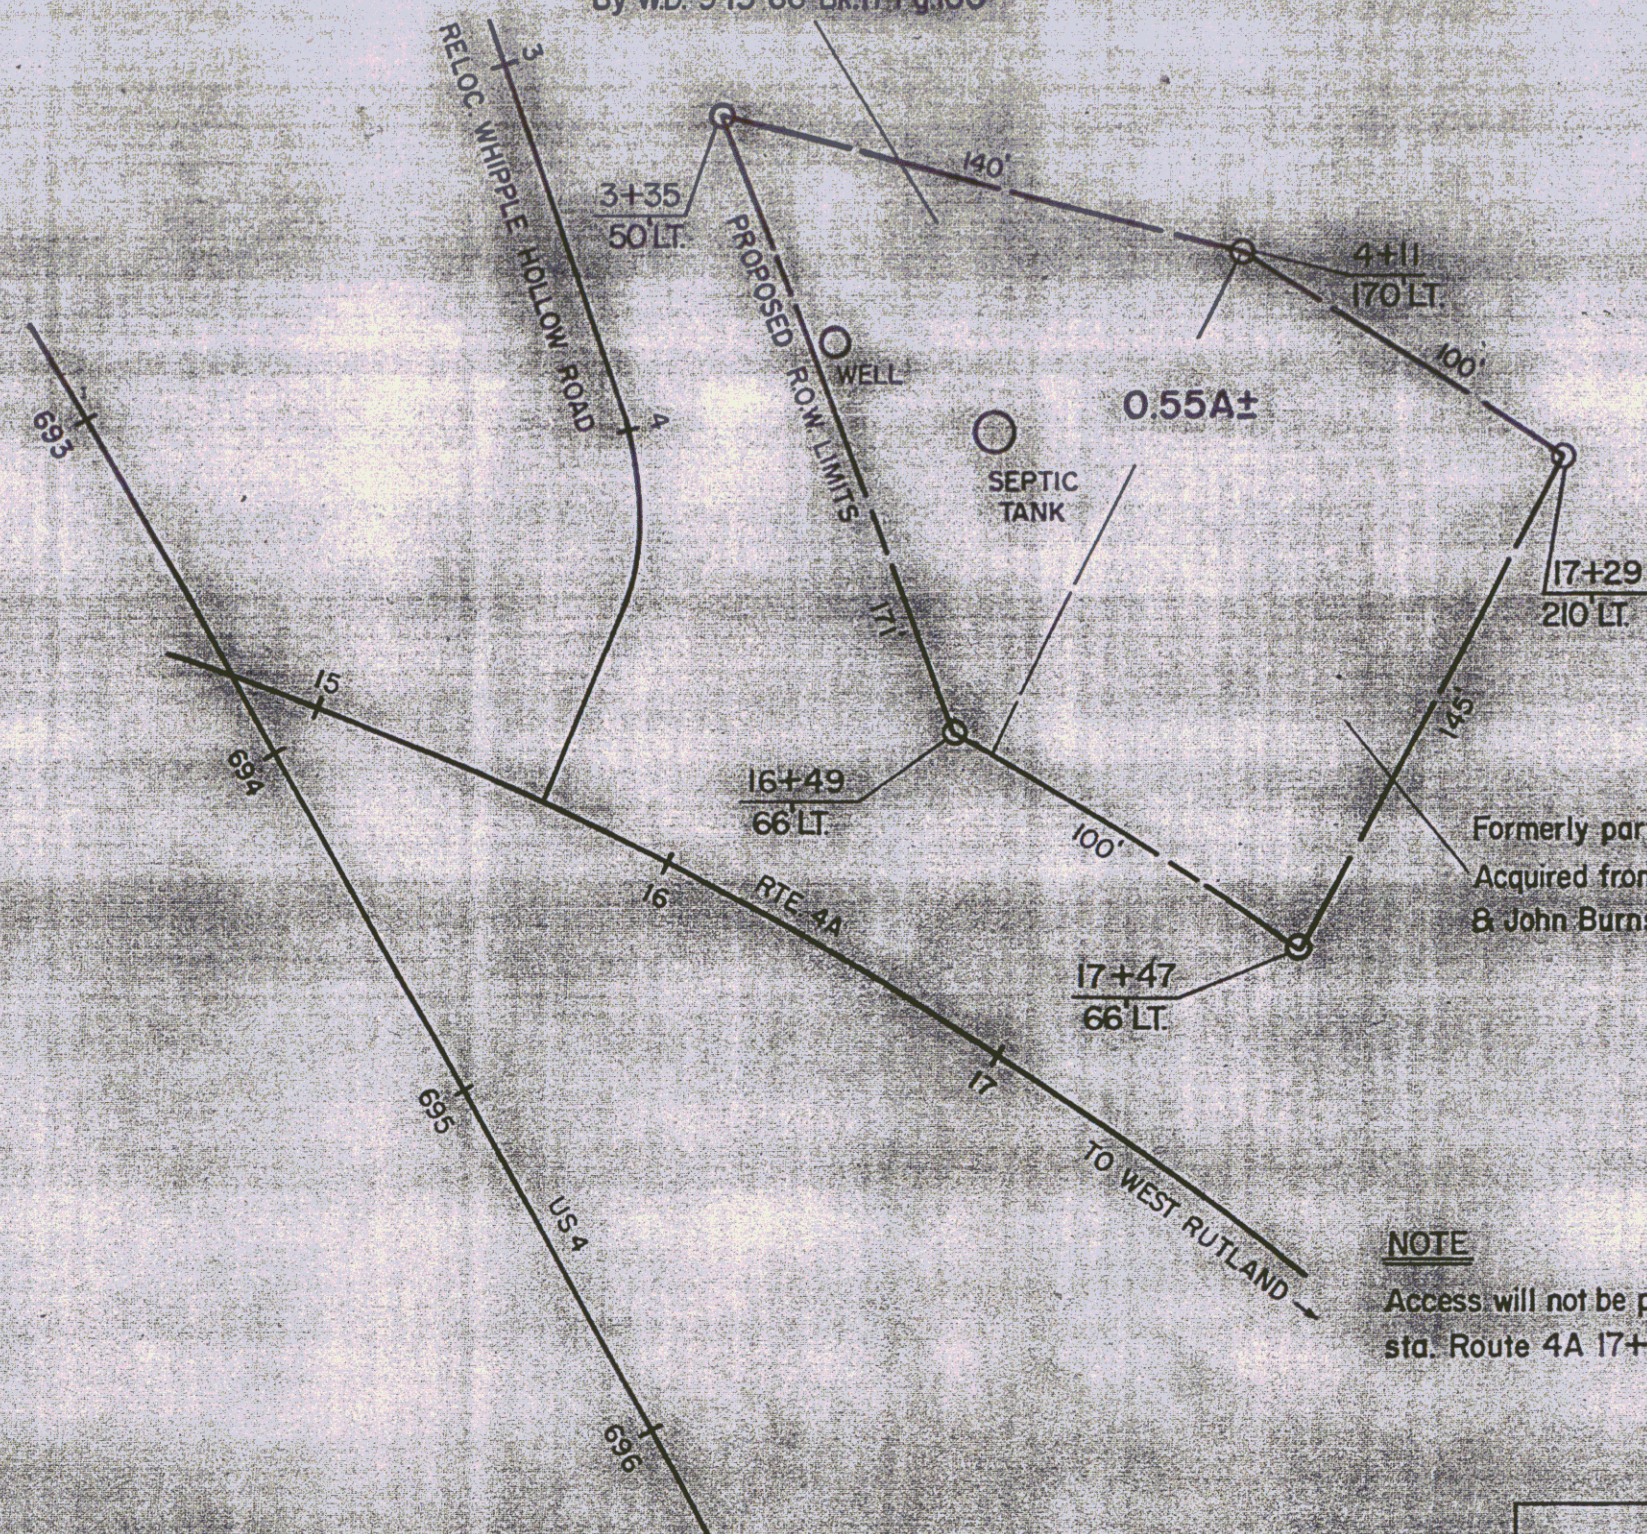

Formerly part of parcel no. 10 C
Acquired from the Estate of Thomas
& John Burns By WD. 11-2-66 Bk. 17 Pg. 164

NOTE
Access will not be permitted between
sta. Route 4A 17+49Lt. and Route 4A 18+47Lt.

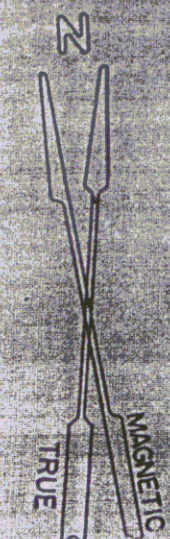

STATE OF VERMONT DEPT. OF HIGHWAYS		
Town of West Rutland		
PROJECT WEST RUTLAND (FO20-1(7))		
APPROX. SCALE 1" = 50'	DATE 2-3-75	DRAWN BY ROD S.
R.O.W. PROJECT NO. 57-1974		