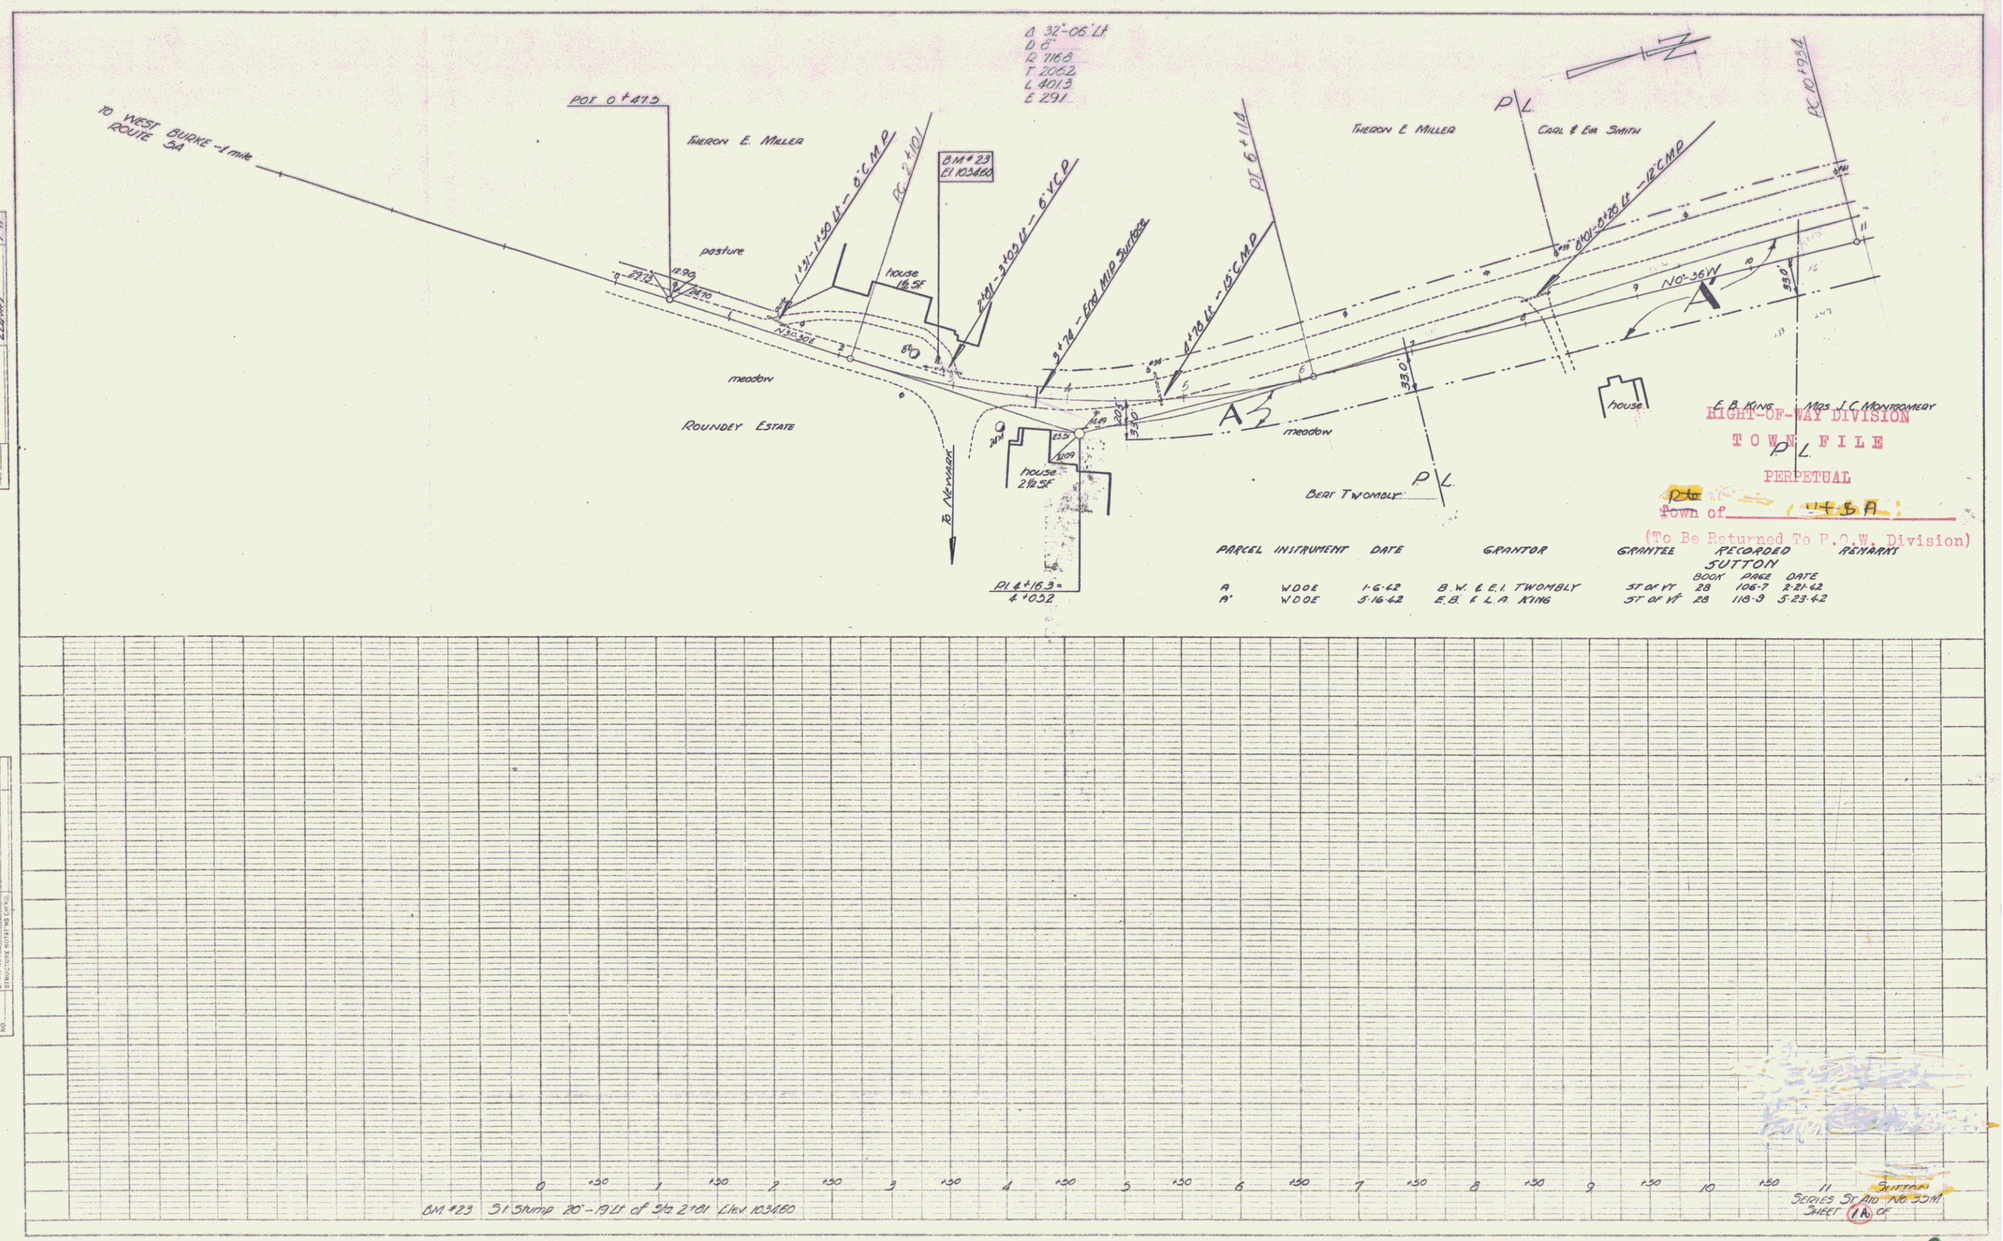

PARCEL	INSTRUMENT	DATE	GRANTOR	GRANTEE	RECORDED BOOK	RECORDED PAGE	RECORDED DATE	REMARKS
A	WDOE	1-6-62	B.W. & E.I. TWOMBLY	ST OF VT	28	106-7	2-21-62	
A'	WDOE	5-16-62	E.B. & L.A. KING	ST OF VT	28	118-9	5-23-62	

SUTTON

RIGHT-OF-WAY DIVISION
TOWN FILE
PERPETUAL
Town of SUTTON
(To Be Returned To R.O.W. Division)

PLAN
SURVEYED
PLOTTED
NOTE BOOK
CROSS CHECKED
NO.
BY
DATE
PROFILE
SURVEYED
PLOTTED
NOTE BOOK
CROSS CHECKED
NO.
BY
DATE