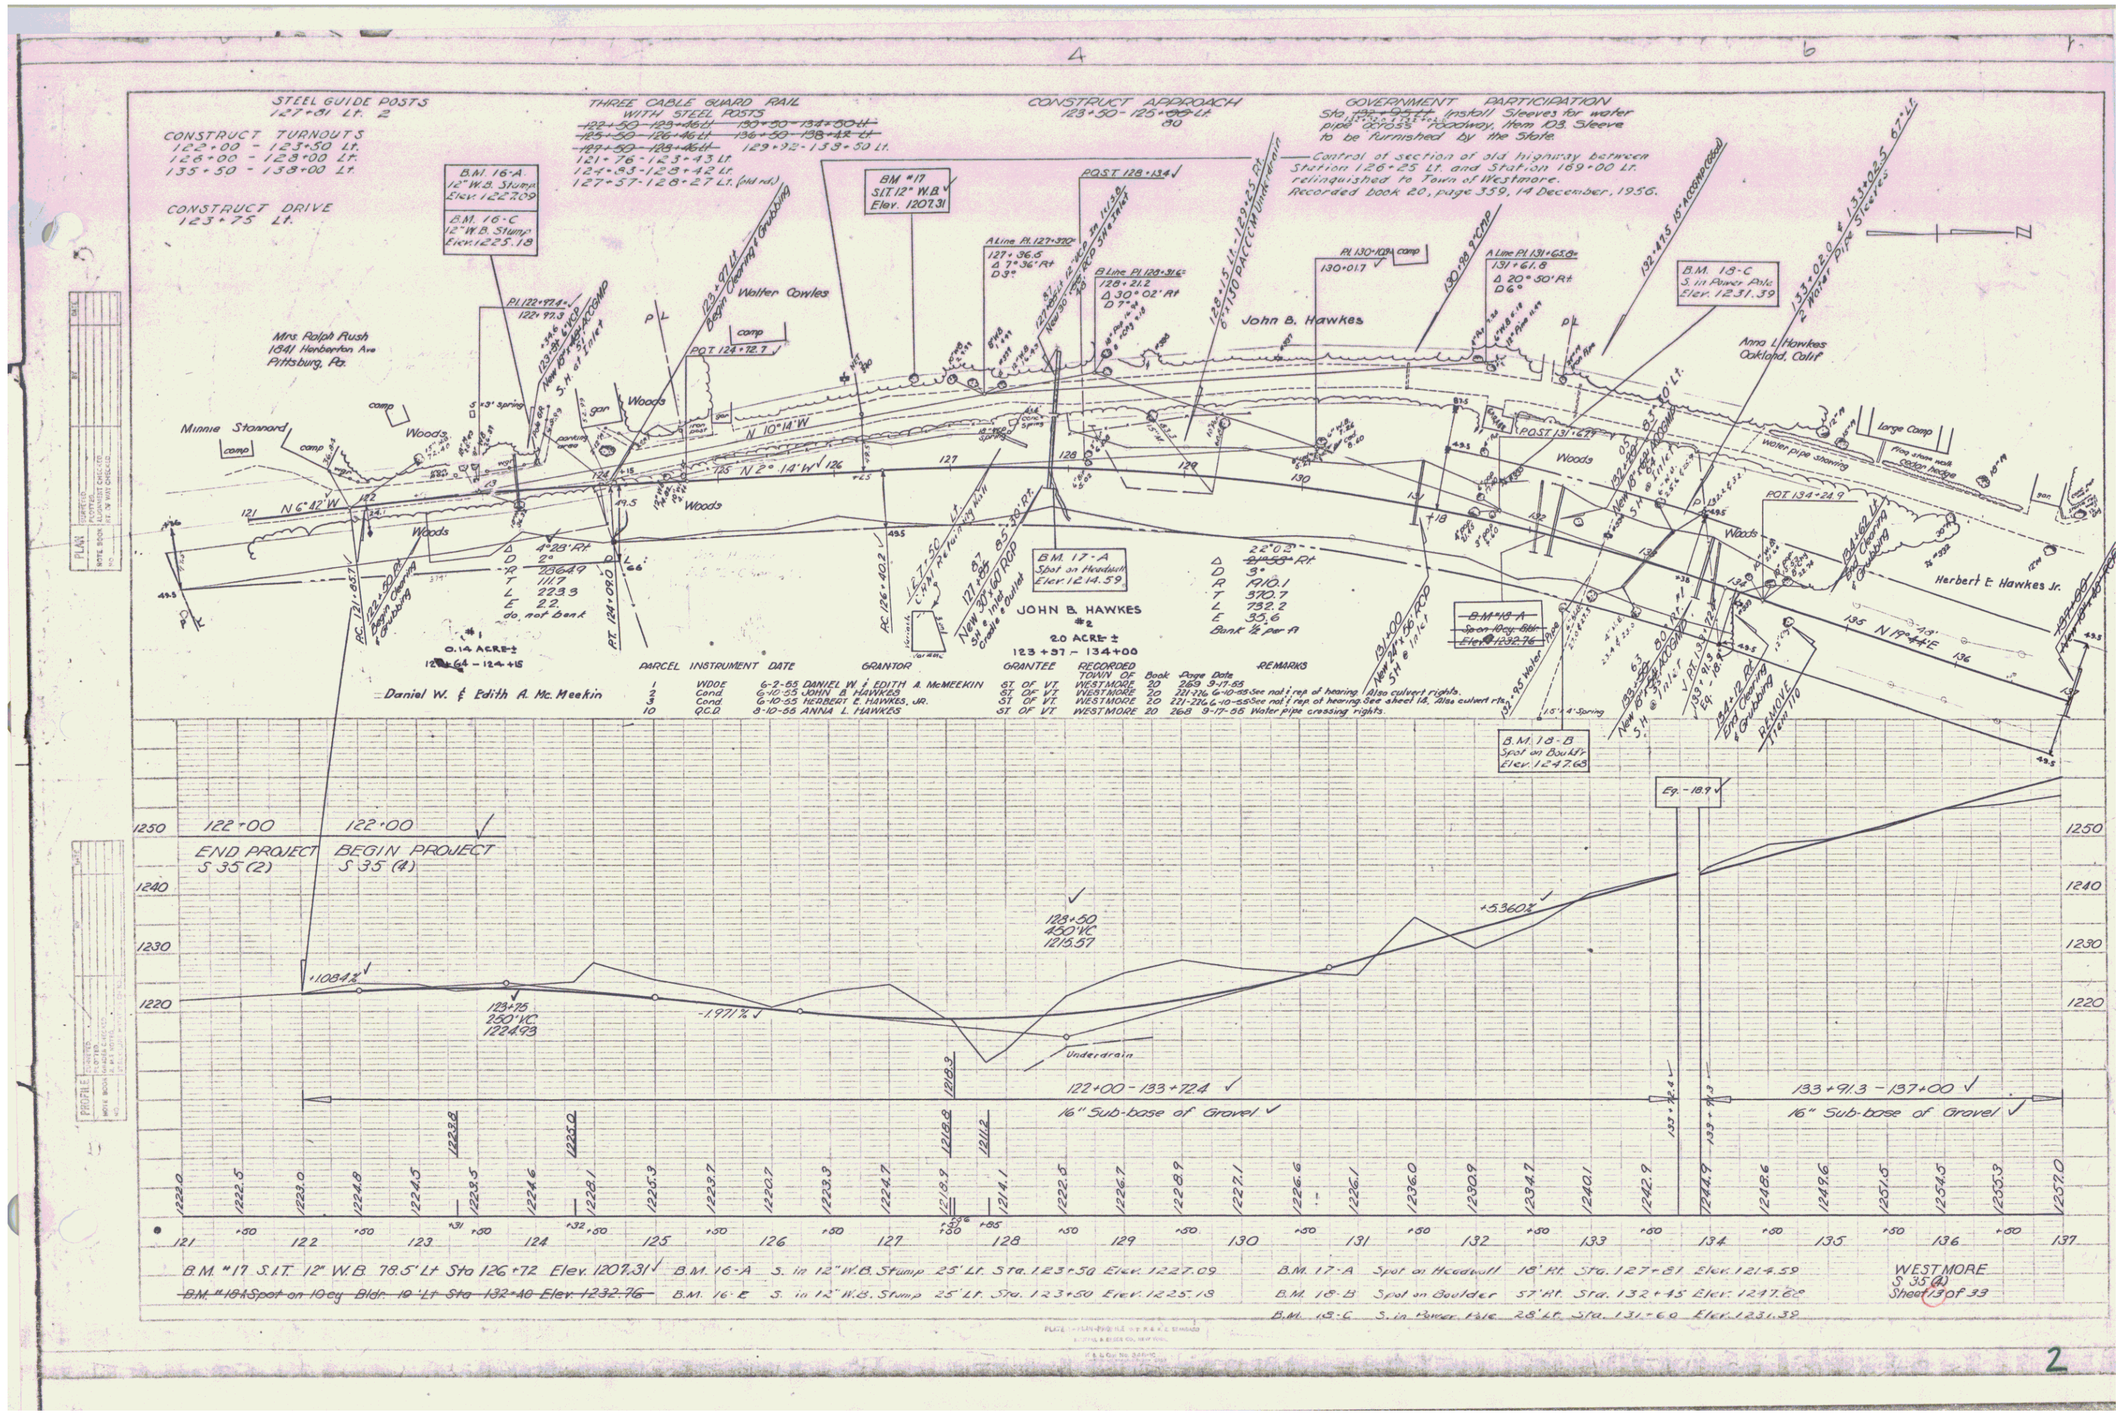
STEEL GUIDE POSTS
127+81 Lt. 2
CONSTRUCT TURNOUTS
122+00 - 125+50 Lt.
126+00 - 129+00 Lt.
135+50 - 138+00 Lt.
CONSTRUCT DRIVE
123+75 Lt.
THREE CABLE GUARD RAIL WITH STEEL POSTS
129+32 - 133+50 Lt.
121+76 - 123+43 Lt.
124+83 - 128+42 Lt.
127+57 - 128+27 Lt. (old rd.)
CONSTRUCT APPROACH
123+50 - 125+00 Lt.
GOVERNMENT PARTICIPATION
Control of section of old highway between Station 126+25 Lt. and Station 189+00 Lt. relinquished to Town of Westmore. Recorded book 20, page 359, 14 December, 1956.
B.M. 16-A 12" W.B. Stump Elev. 1227.09
B.M. 16-C 12" W.B. Stump Elev. 1225.18
BM #17 S.I.T. 12" W.B. Elev. 1207.31
B.M. 18-C S. in Power Pole Elev. 1231.39
Mrs. Ralph Rush 1641 Herberton Ave Pittsburg, Pa.
Minnie Stannard
Walter Cowles
John B. Hawkes
Anna L. Hawkes Oakland, Calif
Large Camp
Herbert E. Hawkes Jr.
Woods
N 6°42'W
N 10°14'W
N 2°14'W
N 19°44'E
BM 17-A Spot on Headwall Elev. 1214.59
JOHN B. HAWKES #2
2.0 ACRES ±
123+97 - 134+00
Daniel W. & Edith A. Mc. Meekin
0.14 ACRES ±
PARCEL INSTRUMENT DATE GRANTOR GRANTEE RECORDED TOWN OF Book Page Date REMARKS
1 WDOE 6-2-55 DANIEL W. & EDITH A. McMEEKIN ST. OF VT. WESTMORE 20 269 9-17-55
3 Cond 6-10-55 JOHN B. HAWKES ST. OF VT. WESTMORE 20 221-226 6-10-55 See not & rep. of hearing Also culvert rights.
3 Cond 6-10-55 HERBERT E. HAWKES, JR. ST. OF VT. WESTMORE 20 221-226 6-10-55 See not & rep. of hearing. See sheet 18, Also culvert rts.
10 Q.C.D. 8-10-56 ANNA L. HAWKES ST. OF VT. WESTMORE 20 268 9-17-56 Water pipe crossing rights.
B.M. 18-B Spot on Boulder Elev. 1247.63
Eq. - 18.9
122+00 END PROJECT S 35 (2)
122+00 BEGIN PROJECT S 35 (4)
+1.084%
-1.971%
+5.360%
123+50 250' VC 1215.57
123+95 250' VC 1224.93
Underdrain
122+00 - 133+72.4
16" Sub-base of Gravel
133+91.3 - 137+00
16" Sub-base of Gravel
B.M. "17 S.I.T. 12" W.B. 78.5' Lt Sta 126+72 Elev. 1207.31
B.M. 16-A S. in 12" W.B. Stump 25' Lt. Sta. 123+50 Elev. 1227.09
B.M. 16-E S. in 12" W.B. Stump 25' Lt. Sta. 123+50 Elev. 1225.18
B.M. 17-A Spot on Headwall 18' Rt. Sta. 127+81 Elev. 1214.59
B.M. 18-B Spot on Boulder 57' Rt. Sta. 132+45 Elev. 1247.63
B.M. 18-C S. in Power Pole 28' Lt. Sta. 131+60 Elev. 1231.39
WESTMORE
S 35 (2)
Sheet 13 of 33

2