FED. ROAD DIST. NO.	STATE	FED. AID PROJ. NO.	TOTAL SHEET NO.	TOTAL SHEETS
5	VT.	124-A 1937	6	27

(LANDSCAPING)

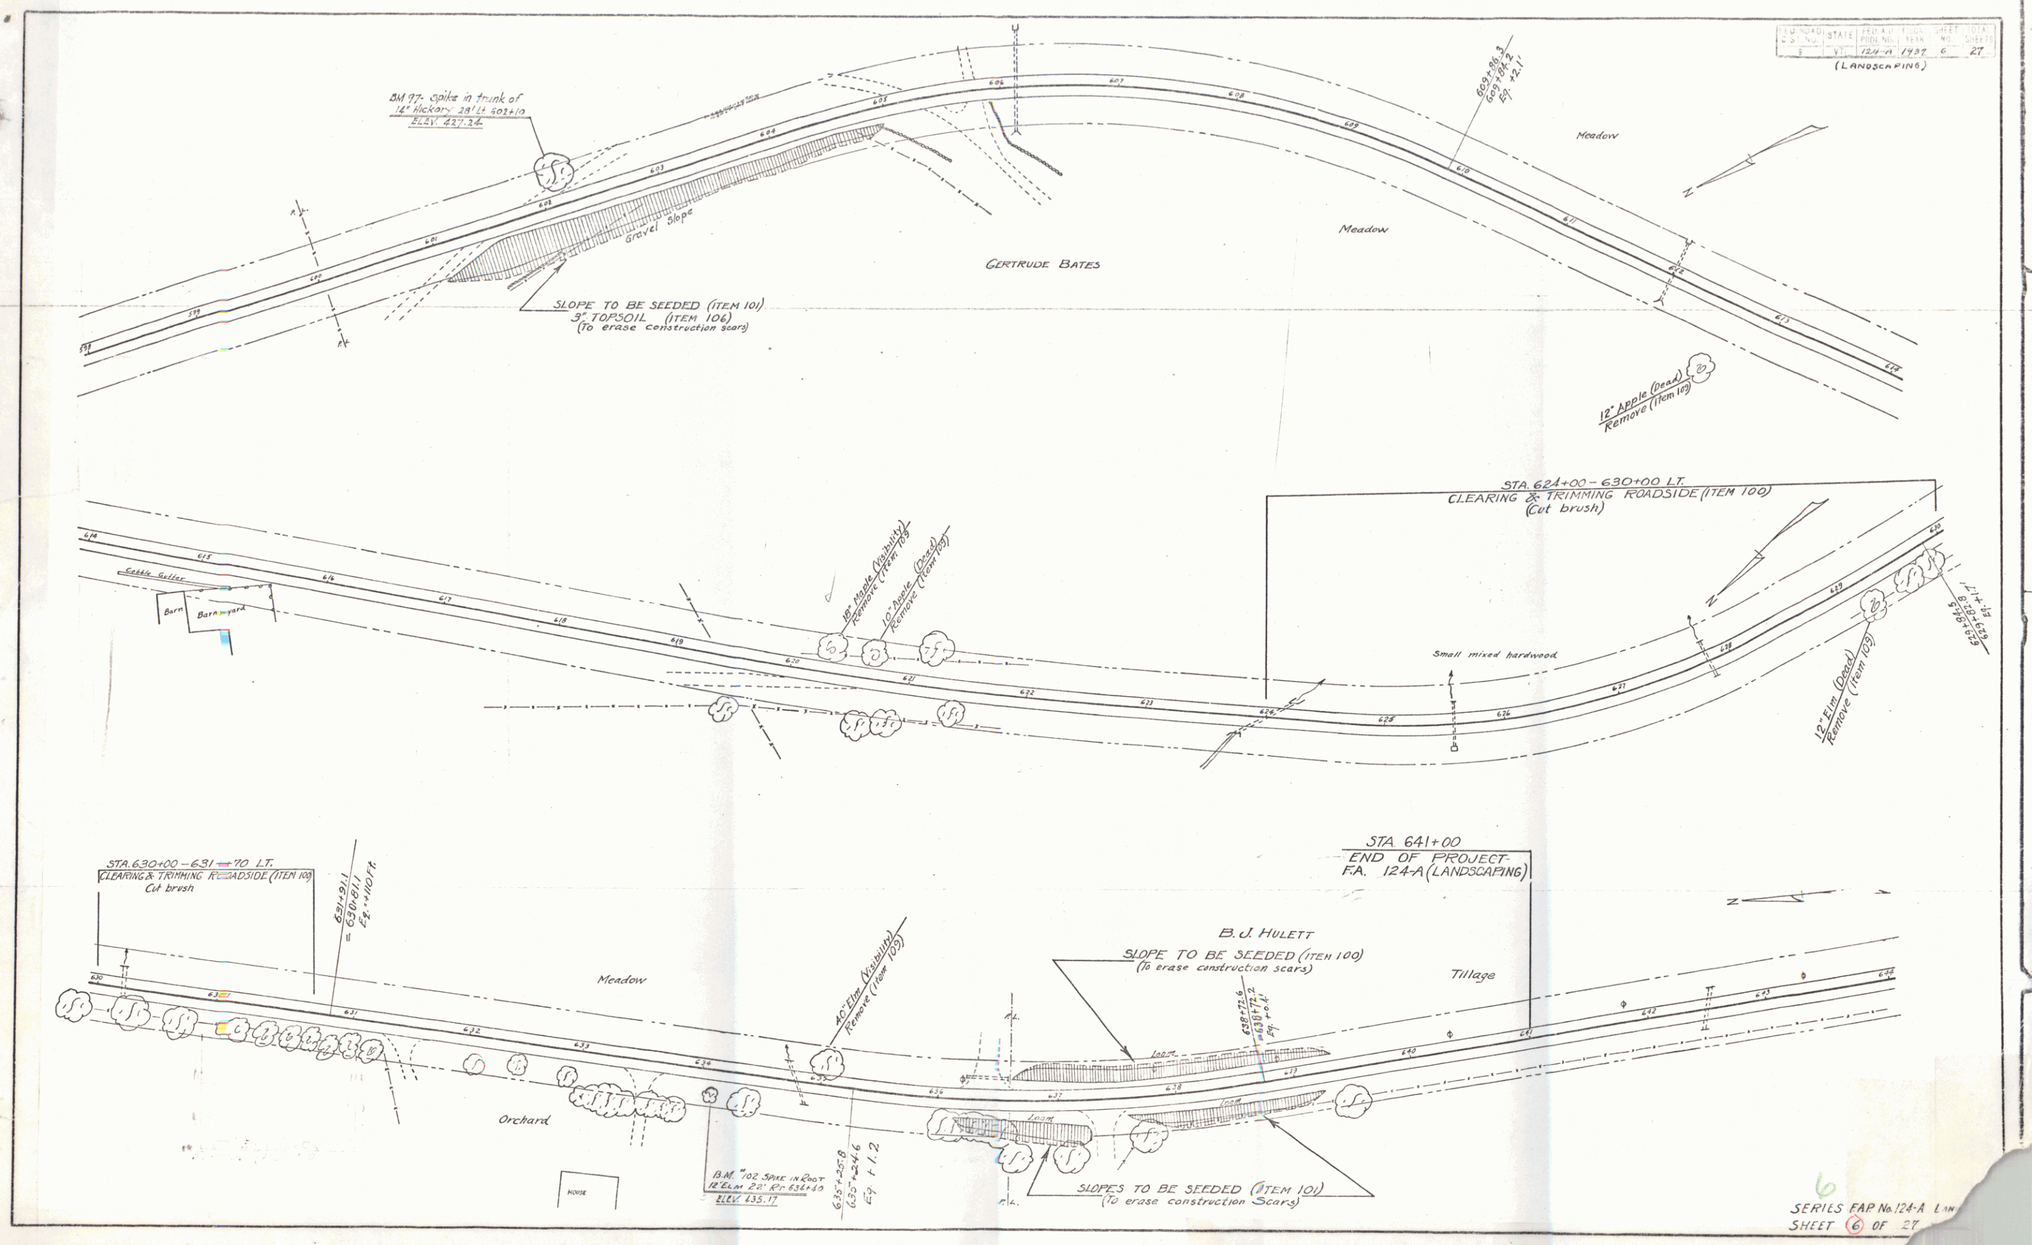

6

SERIES FAP No. 124-A LAN
SHEET 6 OF 27