F.A. ROAD DIST. No.	STATE	FISCAL YEAR	SHEET NO.	TOTAL SHEETS
	VT.	ER-94 1959	5	15

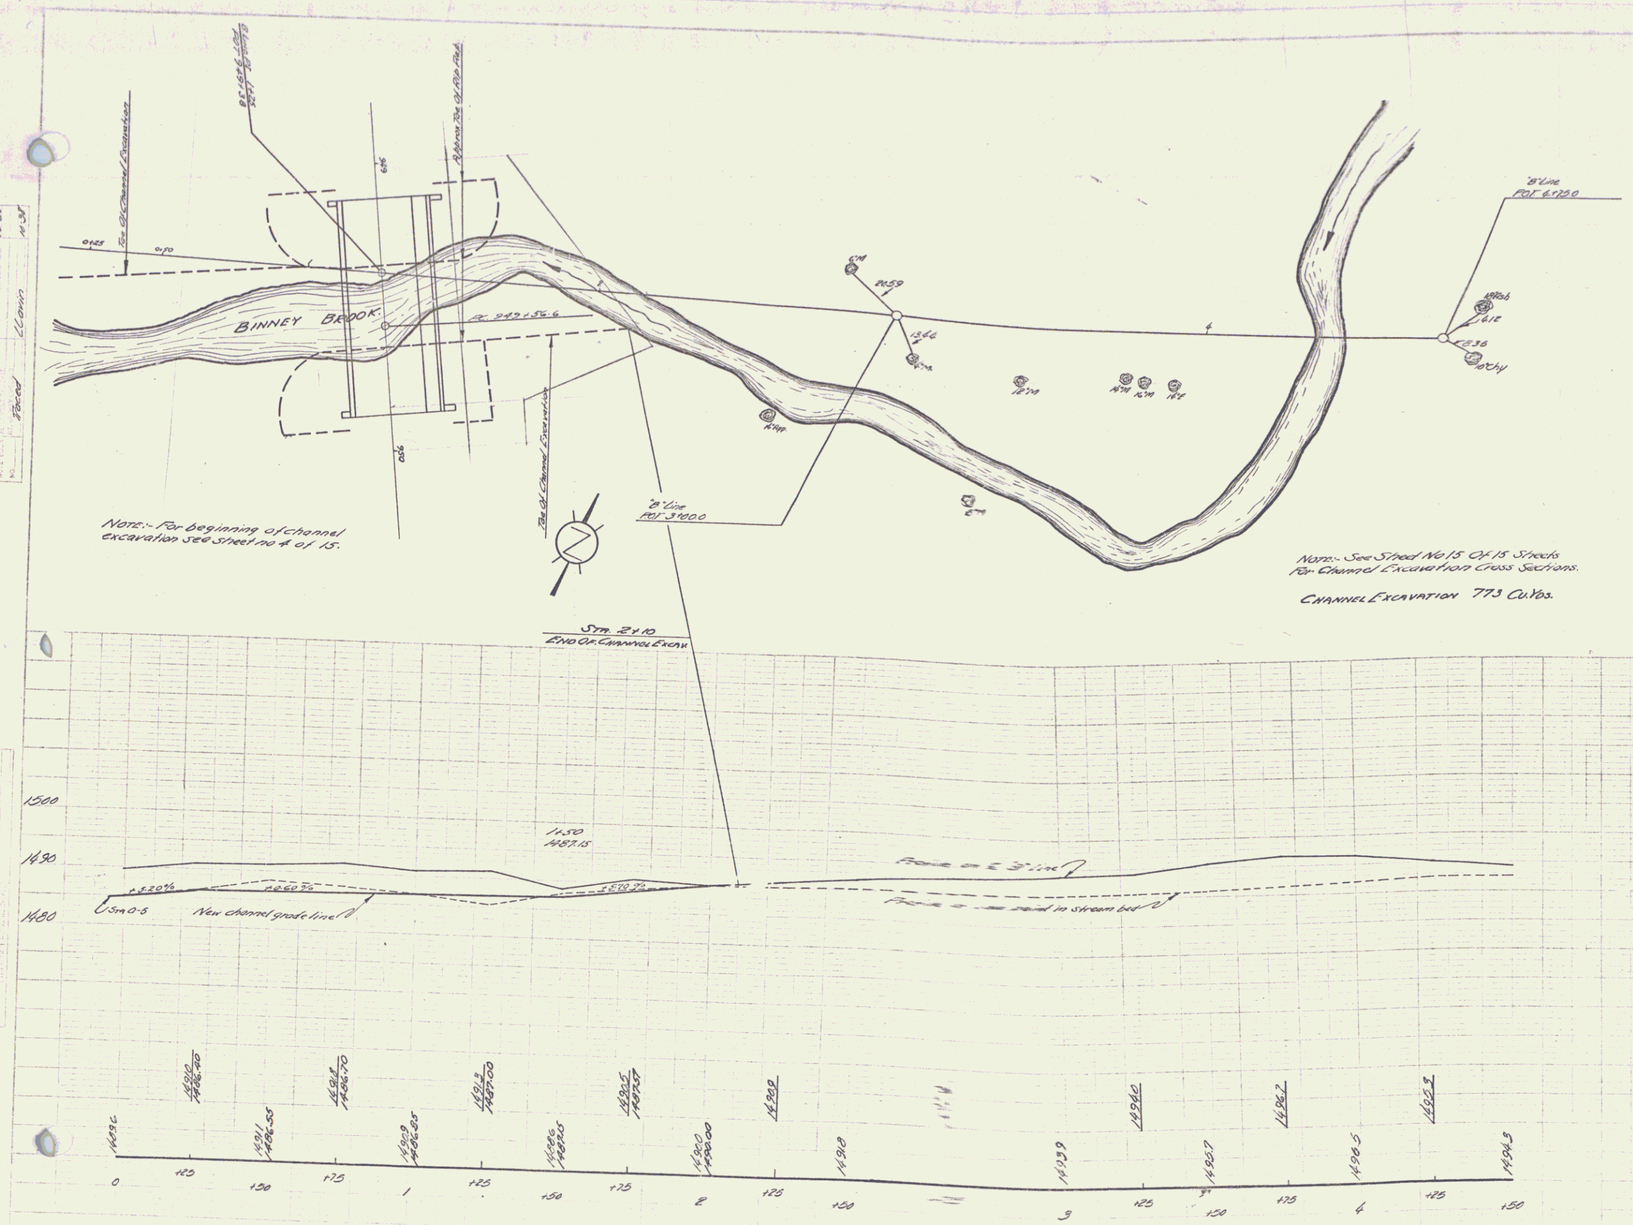

WILMINGTON
ER-94
WEST BRIDGE

SHEET 5 OF 15

3