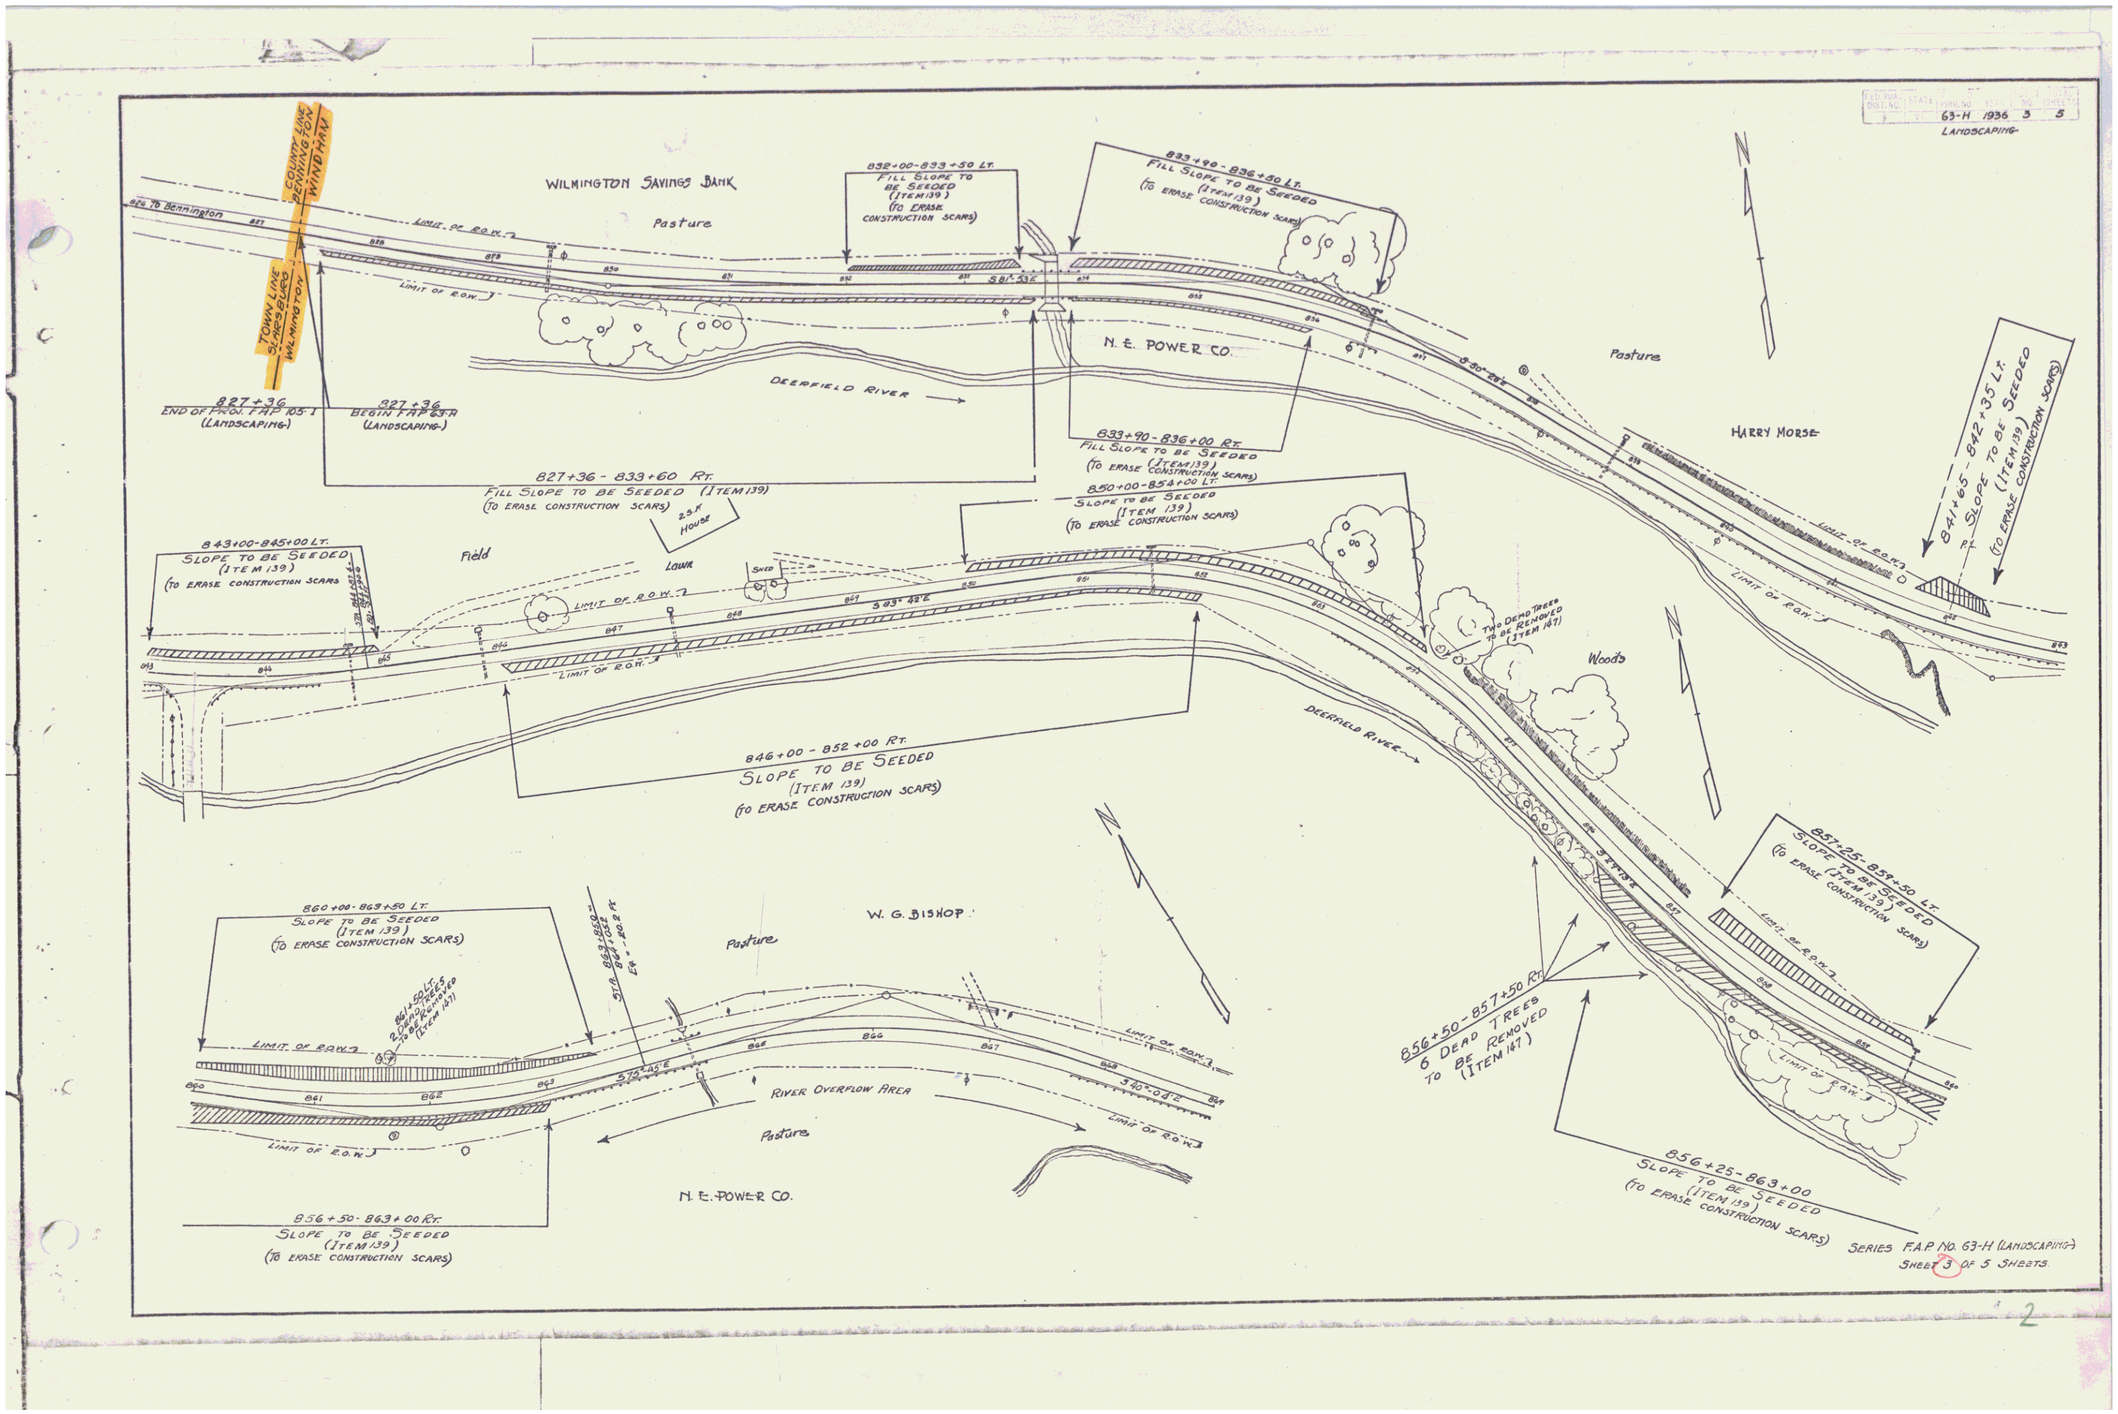
63-H 1936 3 5
LANDSCAPING
WILMINGTON SAVINGS BANK
Pasture
832+00-833+50 LT.
FILL SLOPE TO BE SEEDED
(ITEM 139)
(TO ERASE CONSTRUCTION SCARS)
833+90 - 836+50 LT.
FILL SLOPE TO BE SEEDED
(ITEM 139)
(TO ERASE CONSTRUCTION SCARS)
COUNTY LINE
BENNINGTON
WINDHAM
TOWN LINE
SHAFTSBURY
WILMINGTON
Rte. To Bennington
LIMIT OF R.O.W.
N. E. POWER CO.
DEERFIELD RIVER
827+36
END OF PROJ. FAP 105-1
(LANDSCAPING)
827+36
BEGIN FAP 63-H
(LANDSCAPING)
833+90 - 836+00 RT.
FILL SLOPE TO BE SEEDED
(ITEM 139)
(TO ERASE CONSTRUCTION SCARS)
827+36 - 833+60 RT.
FILL SLOPE TO BE SEEDED (ITEM 139)
(TO ERASE CONSTRUCTION SCARS)
850+00-854+00 LT.
SLOPE TO BE SEEDED
(ITEM 139)
(TO ERASE CONSTRUCTION SCARS)
Pasture
HARRY MORSE
841+65 - 842+35 LT.
SLOPE TO BE SEEDED
(ITEM 139)
(TO ERASE CONSTRUCTION SCARS)
843+00-845+00 LT.
SLOPE TO BE SEEDED
(ITEM 139)
(TO ERASE CONSTRUCTION SCARS
Field
Lawn
2.5 F House
Shed
S 83° 43' E
TWO DEAD TREES TO BE REMOVED (ITEM 147)
Woods
846+00 - 852+00 RT.
SLOPE TO BE SEEDED
(ITEM 139)
(TO ERASE CONSTRUCTION SCARS)
857+25-859+50 LT.
SLOPE TO BE SEEDED
(ITEM 139)
(TO ERASE CONSTRUCTION SCARS)
860+00-863+50 LT.
SLOPE TO BE SEEDED
(ITEM 139)
(TO ERASE CONSTRUCTION SCARS)
841+50 LT.
2 DEAD TREES
TO BE REMOVED
(ITEM 147)
STA. 863+50 = 864+00
EQ. = 50.2 FT
W. G. BISHOP
Pasture
S 72° 42' E
RIVER OVERFLOW AREA
Pasture
N. E. POWER CO.
856+50-857+50 RT.
6 DEAD TREES
TO BE REMOVED
(ITEM 147)
856+50-863+00 RT.
SLOPE TO BE SEEDED
(ITEM 139)
(TO ERASE CONSTRUCTION SCARS)
856+25-863+00
SLOPE TO BE SEEDED
(ITEM 139)
(TO ERASE CONSTRUCTION SCARS)
SERIES F.A.P. NO. 63-H (LANDSCAPING)
SHEET 3 OF 5 SHEETS

2