FED. ROAD DIST. NO.	STATE	~~FED. AID PROJ. NO.~~	FISCAL YEAR	SHEET NO.	TOTAL SHEETS
9	VT.	ER 98	1819	3	23

WILMINGTON.

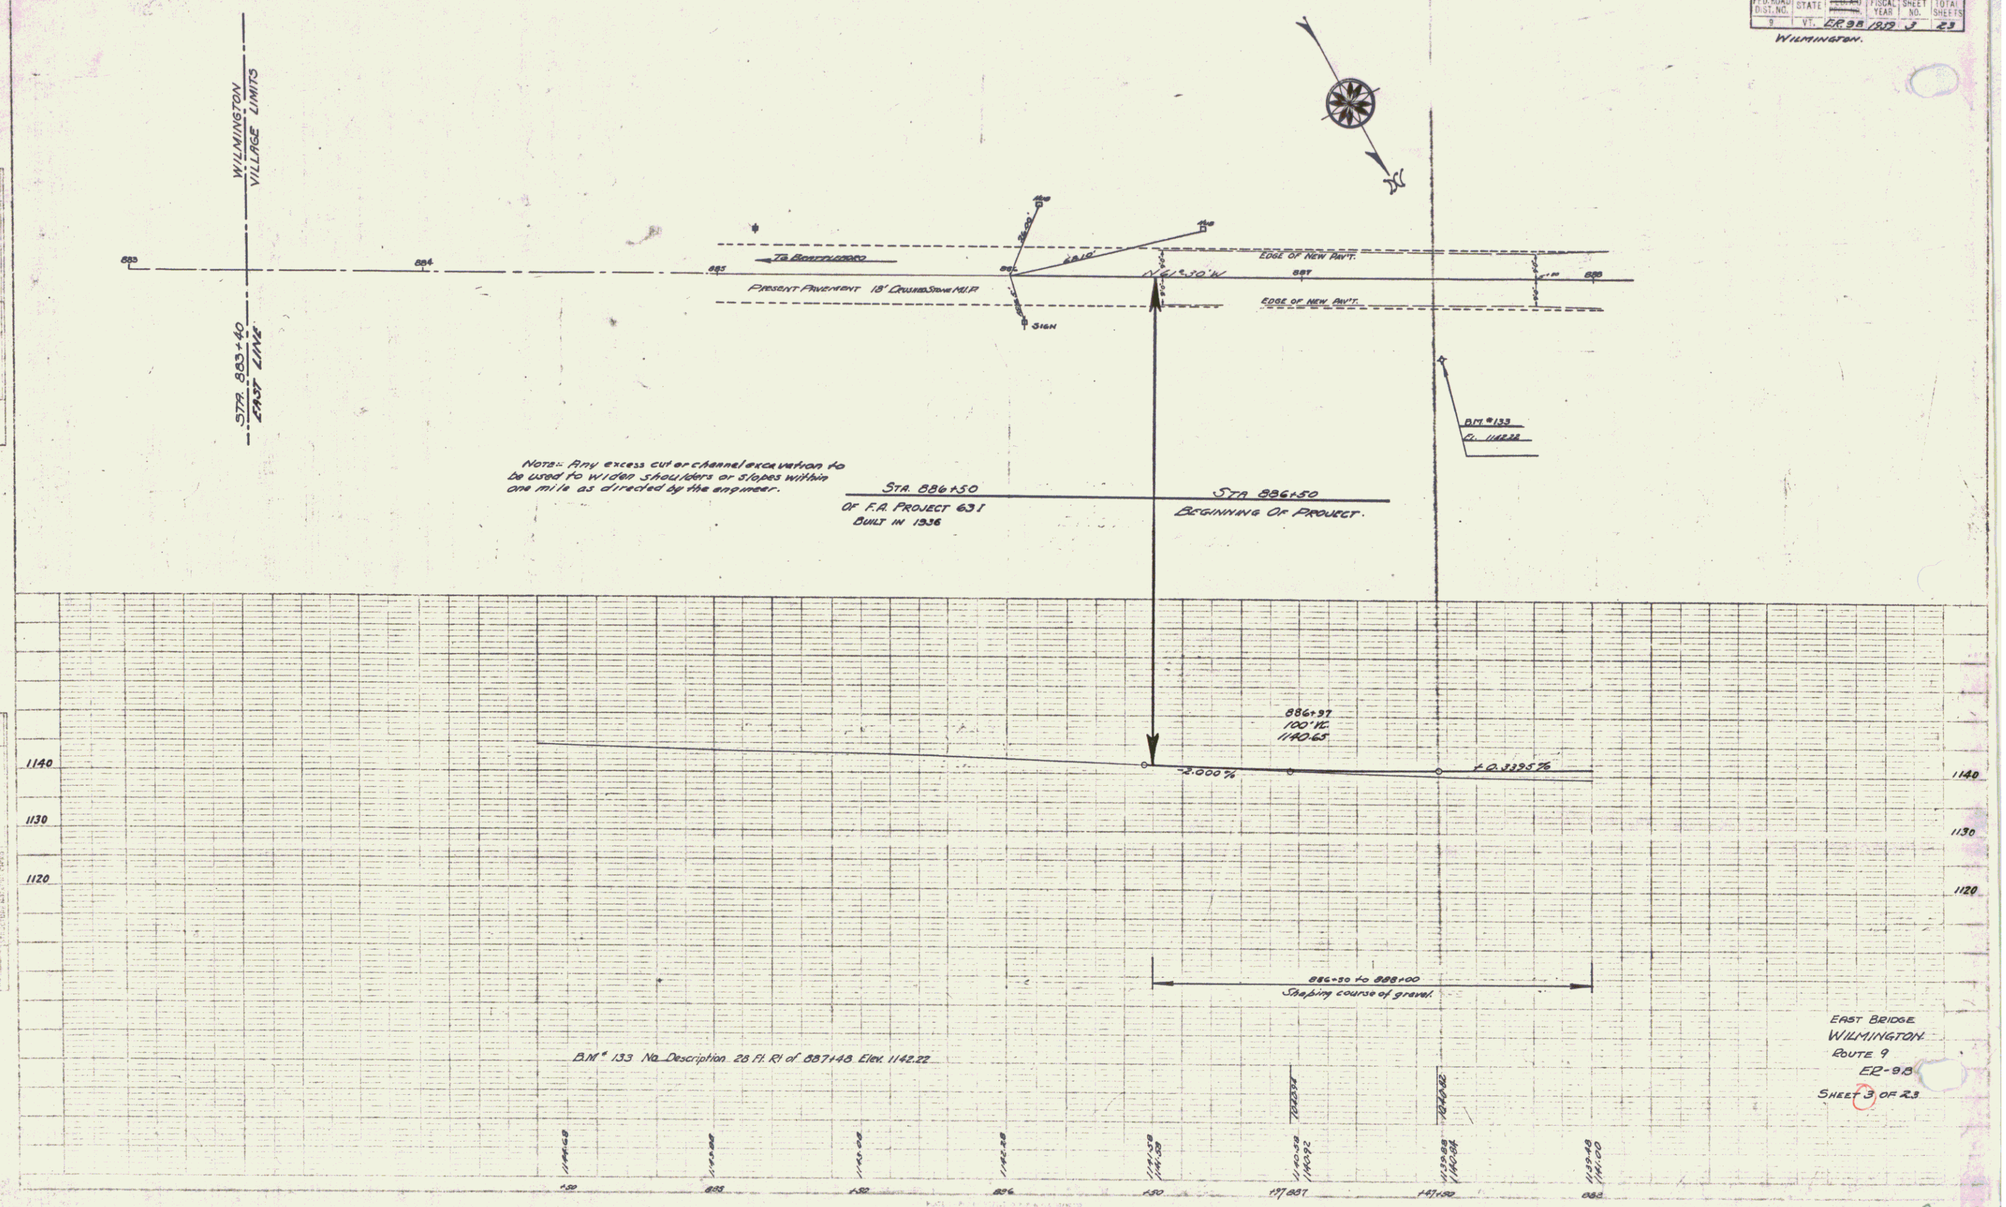

2