210 1938 12 58

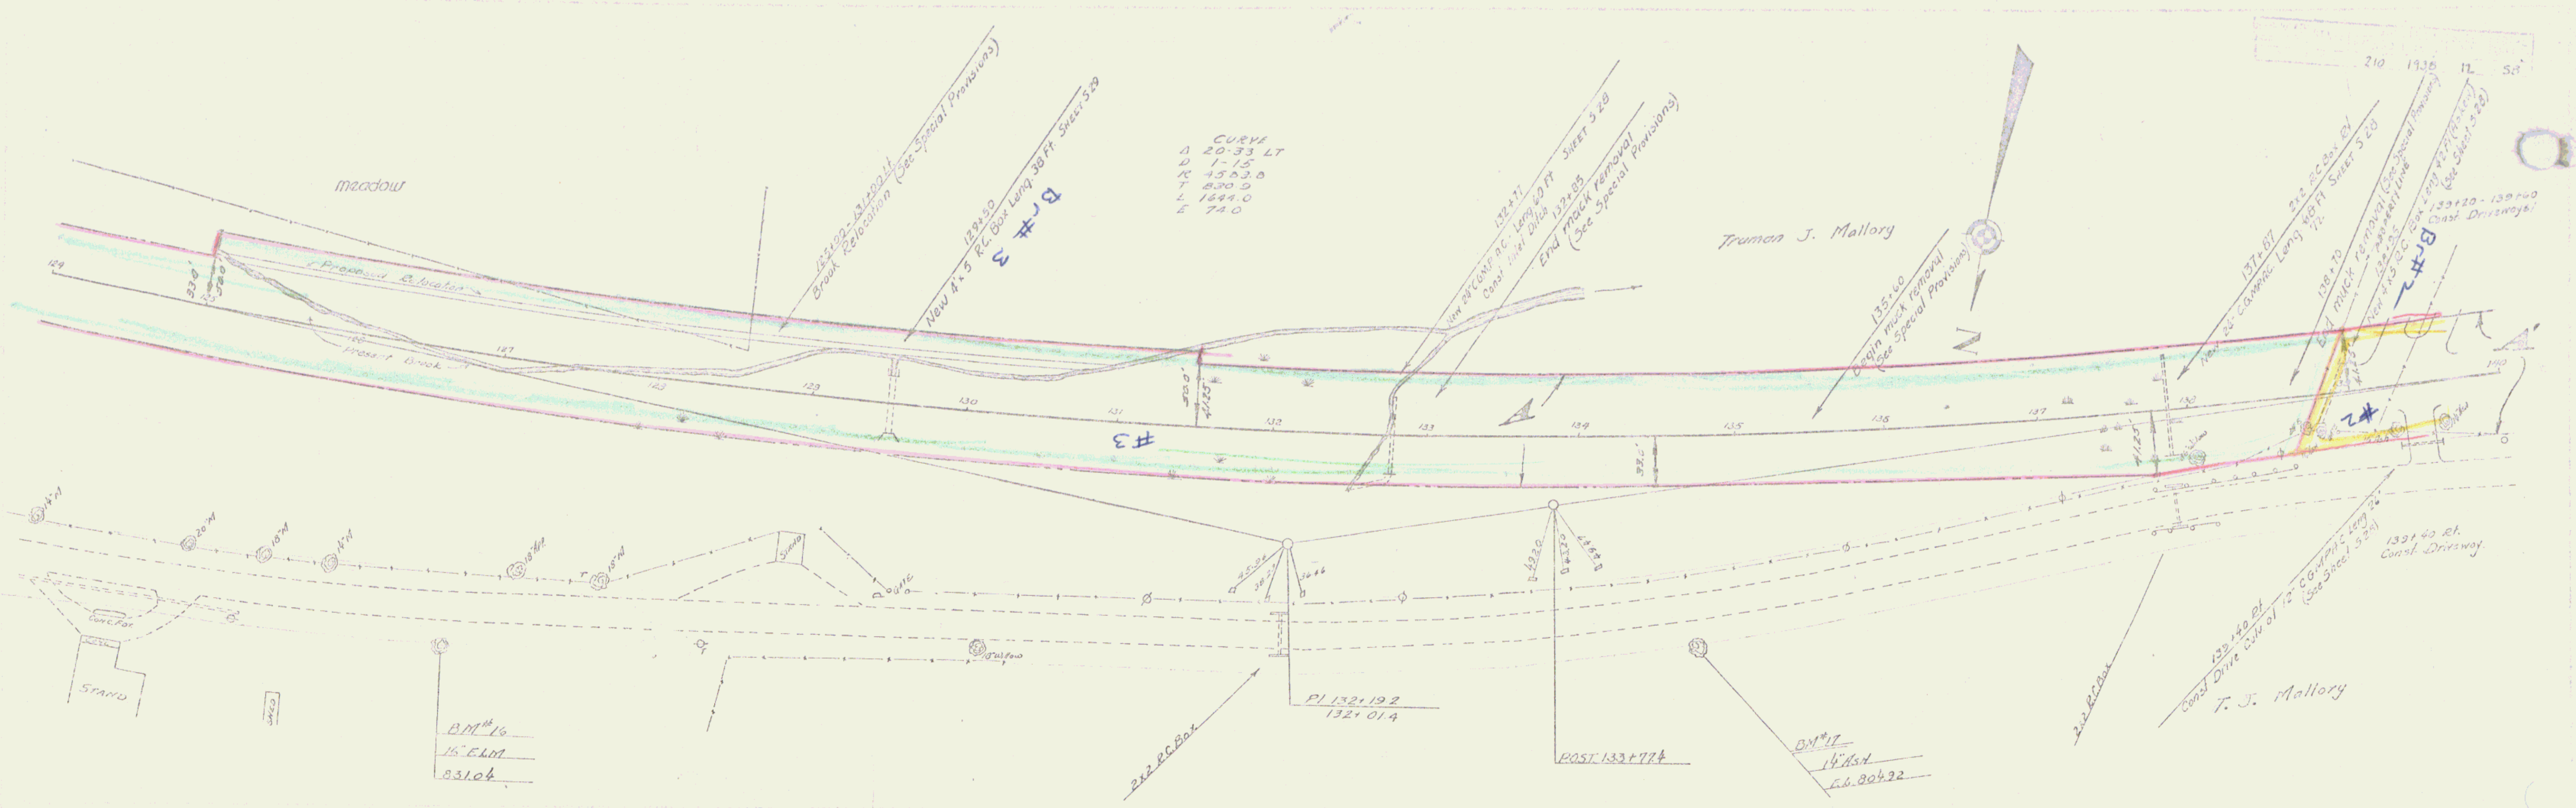
Meadow
Proposed Relocation
Present Brook
125+00 - 131+00 Lt. Brook Relocation (See Special Provisions)
129+50 New 4'x5' R.C. Box Leng. 38 Ft. Sheet 529
Br # 3
#3
CURVE
Δ 20-33 LT
D 1-15
R 4583.8
T 830.9
L 1644.0
E 74.0
132+77 New 24" C.G.M.P.A.C. Leng. 60 Ft Sheet 528 Const. Inlet Ditch
132+85 End muck removal (See Special Provisions)
Truman J. Mallory
N
135+60 Begin muck removal (See Special Provisions)
137+87 New 24" C.G.M.P.A.C. Leng. 68 Ft Sheet 528
2x2 R.C. Box Rt
138+70 End muck removal (See Special Provisions)
138+95 New 4'x5' R.C. Box Leng. 42 Ft (Askew) (See Sheet 528)
Br # 2
#2
139+20 - 139+60 Const. Driveways
139+40 Rt. Const. Driveway
139+40 Rt. Const. Drive Culv. of 12" C.G.M.P.A.C. Leng 26' (See Sheet 528)
T. J. Mallory
A
A'
50.0'
41.25
33.0'
STAND
SHED
Conc. Ftg.
GATE
18" Willow
BM# 16
16" ELM
831.04
2x2 R.C. Box
PI 132+19.2
132+01.4
POST 133+77.4
BM# 17
14" Ash
El. 804.92
2x2 R.C. Box

PARCEL	INSTRUMENT	DATE	GRANTOR	GRANTEE	RECORDED BENNINGTON BOOK	PAGE	DATE	REMARKS
A	W. D.	6-1-37	TRUMAN J. MALLURY	St. of Vt.	1	456	6-3-37	129+50
A'	W. D	6-1-37	PHILLIP JACOBS	"	1	454	6-3-37	135+95, 144+50

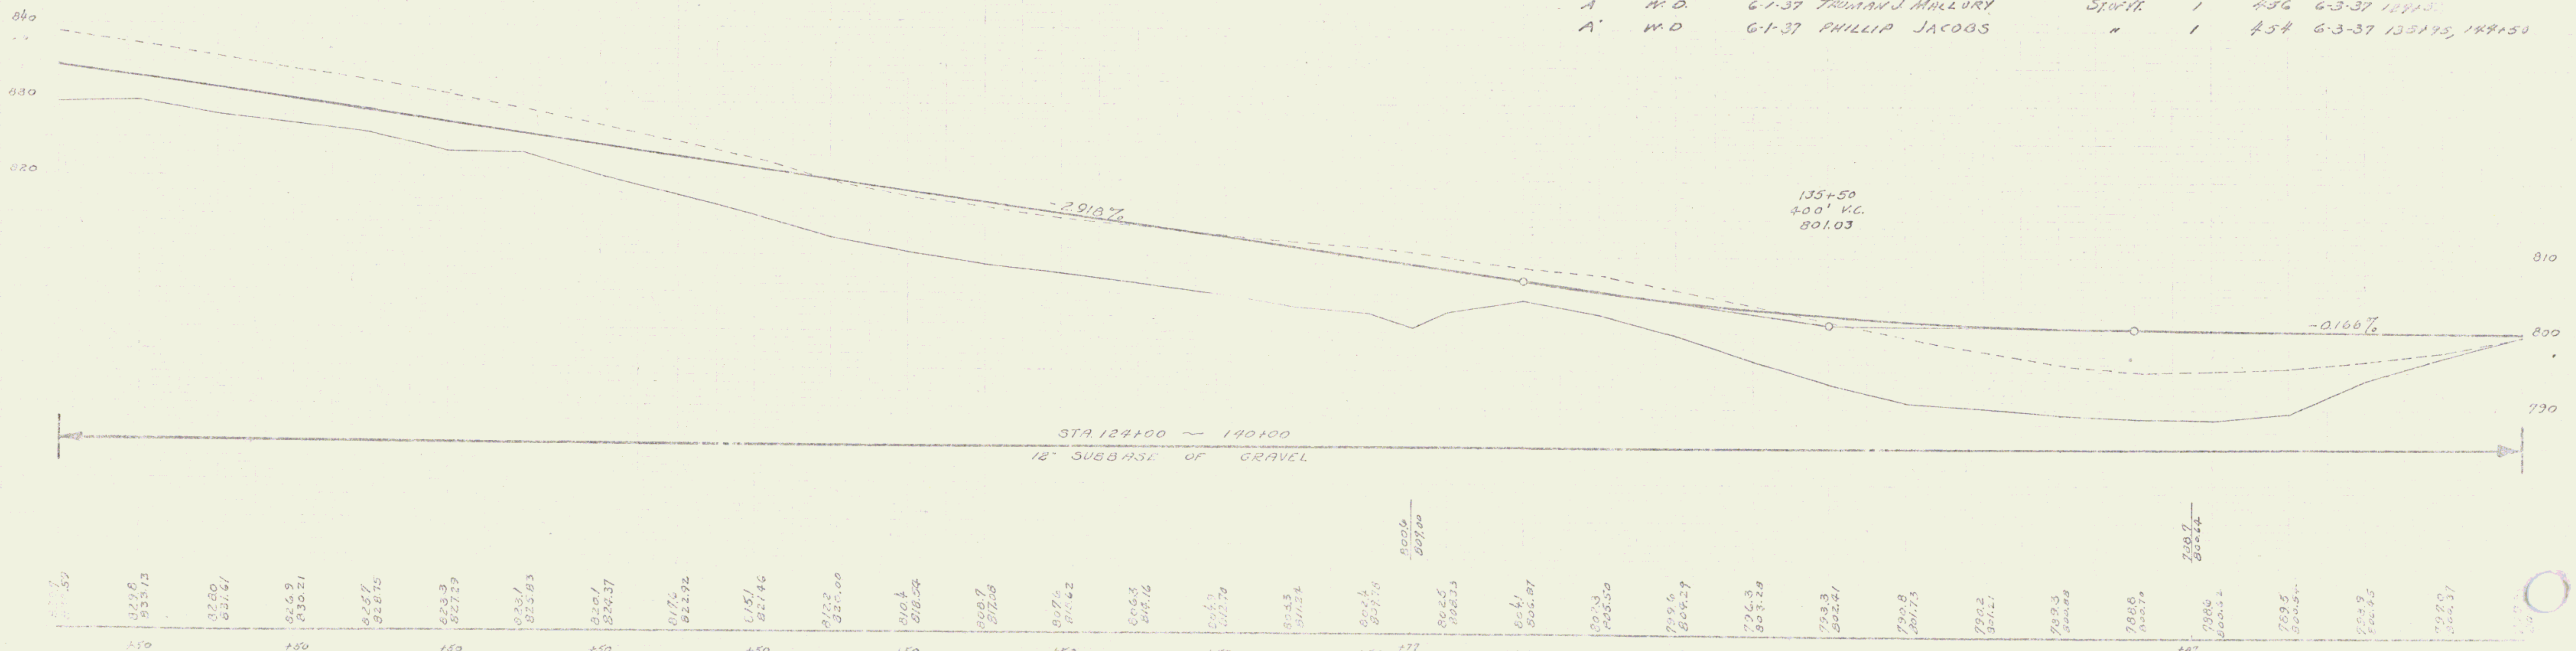

BM# 16 Spike in root 16" Elm 190' Rt Sta 127+06 Elev 831.04
BM# 17 Spike in root 14" Ash 135' Rt Sta 134+42 Elev 804.92

SERIES F.A.P. No. 210
SHEET 12 OF 54

10