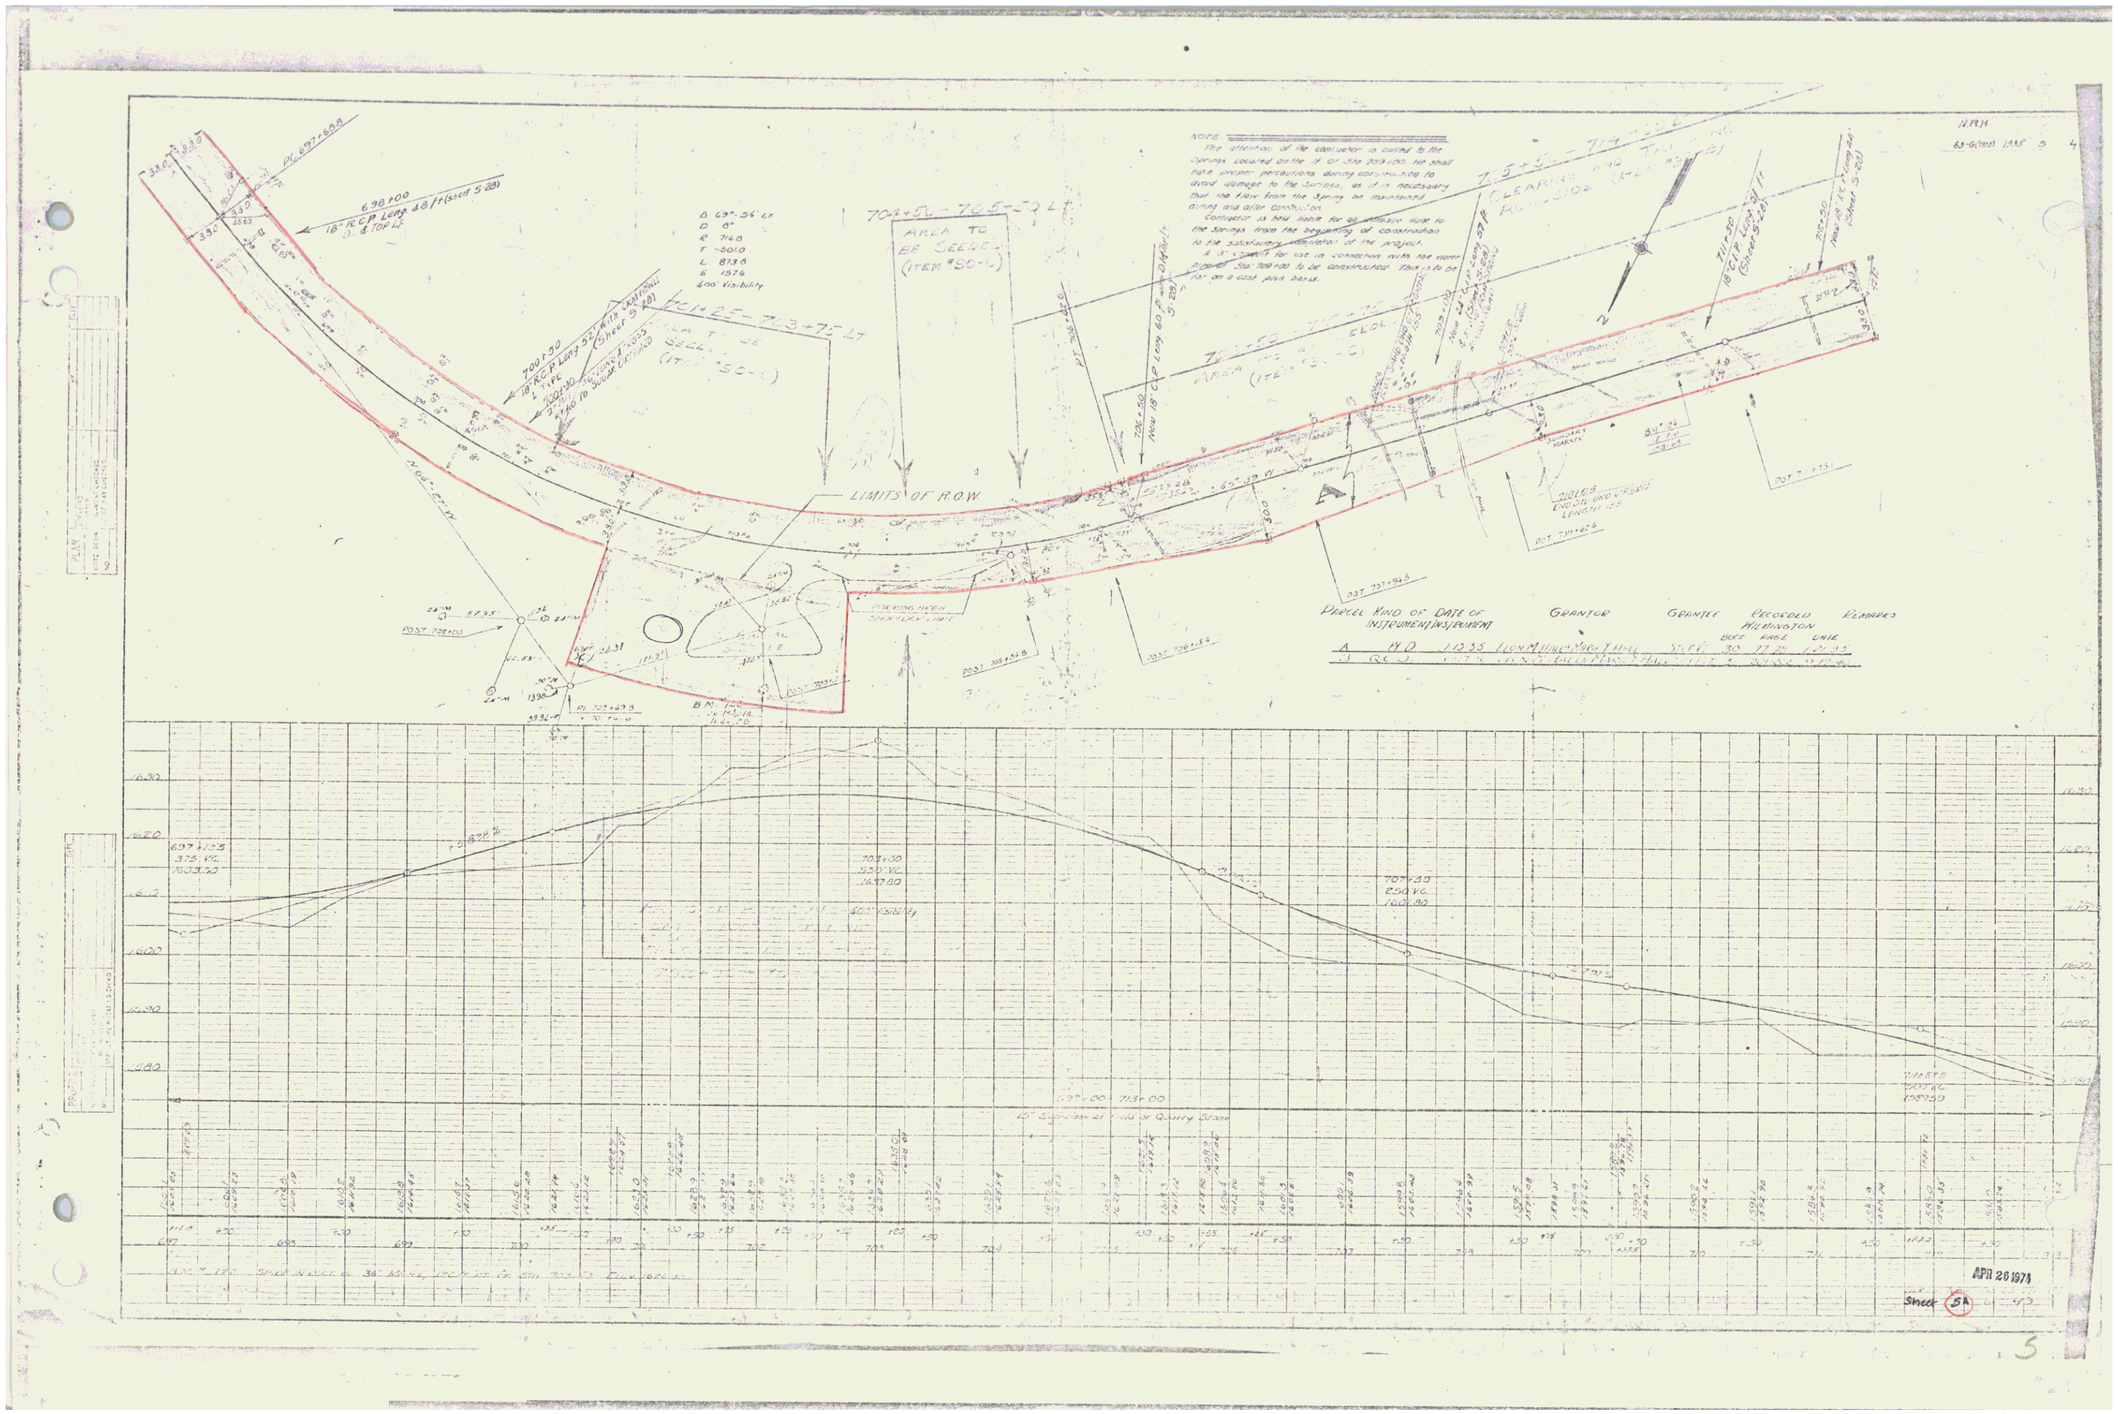
NPH
63-6(10) 1035 5 4
Note
The attention of the contractor is called to the springs located on the R of Sta 709+00. He shall take proper precautions during construction to avoid damage to the springs, as it is necessary that the flow from the springs be maintained during and after construction.
Contractor is held liable for any damage due to the springs from the beginning of construction to the satisfactory completion of the project.
A 3' culvert for use in connection with the work proposed Sta 709+00 is to be constructed. This is to be paid for on a cost plus basis.
Δ 69°-56' Lt
D 9°
R 718.0
T 501.0
L 873.8
E 157.6
600' Visibility
AREA TO BE SEEDED (ITEM #30-1)
LIMITS OF R.O.W.
PARCEL KIND OF INSTRUMENT DATE OF INSTRUMENT GRANTOR GRANTEE RECORDED WILMINGTON BOOK PAGE DATE
A H.O. 11335 Leon M. Hulen & Mary T. Hulen State 30 77 Jan 6, 1955
APR 26 1974
Sheet 5A
5