FED. AID PROJ. NO.	STATE	PROJ. NO.	YEAR	SHEET NO.	TOTAL SHEETS
DIST. NO.	VT.	63-B	1932	4	50

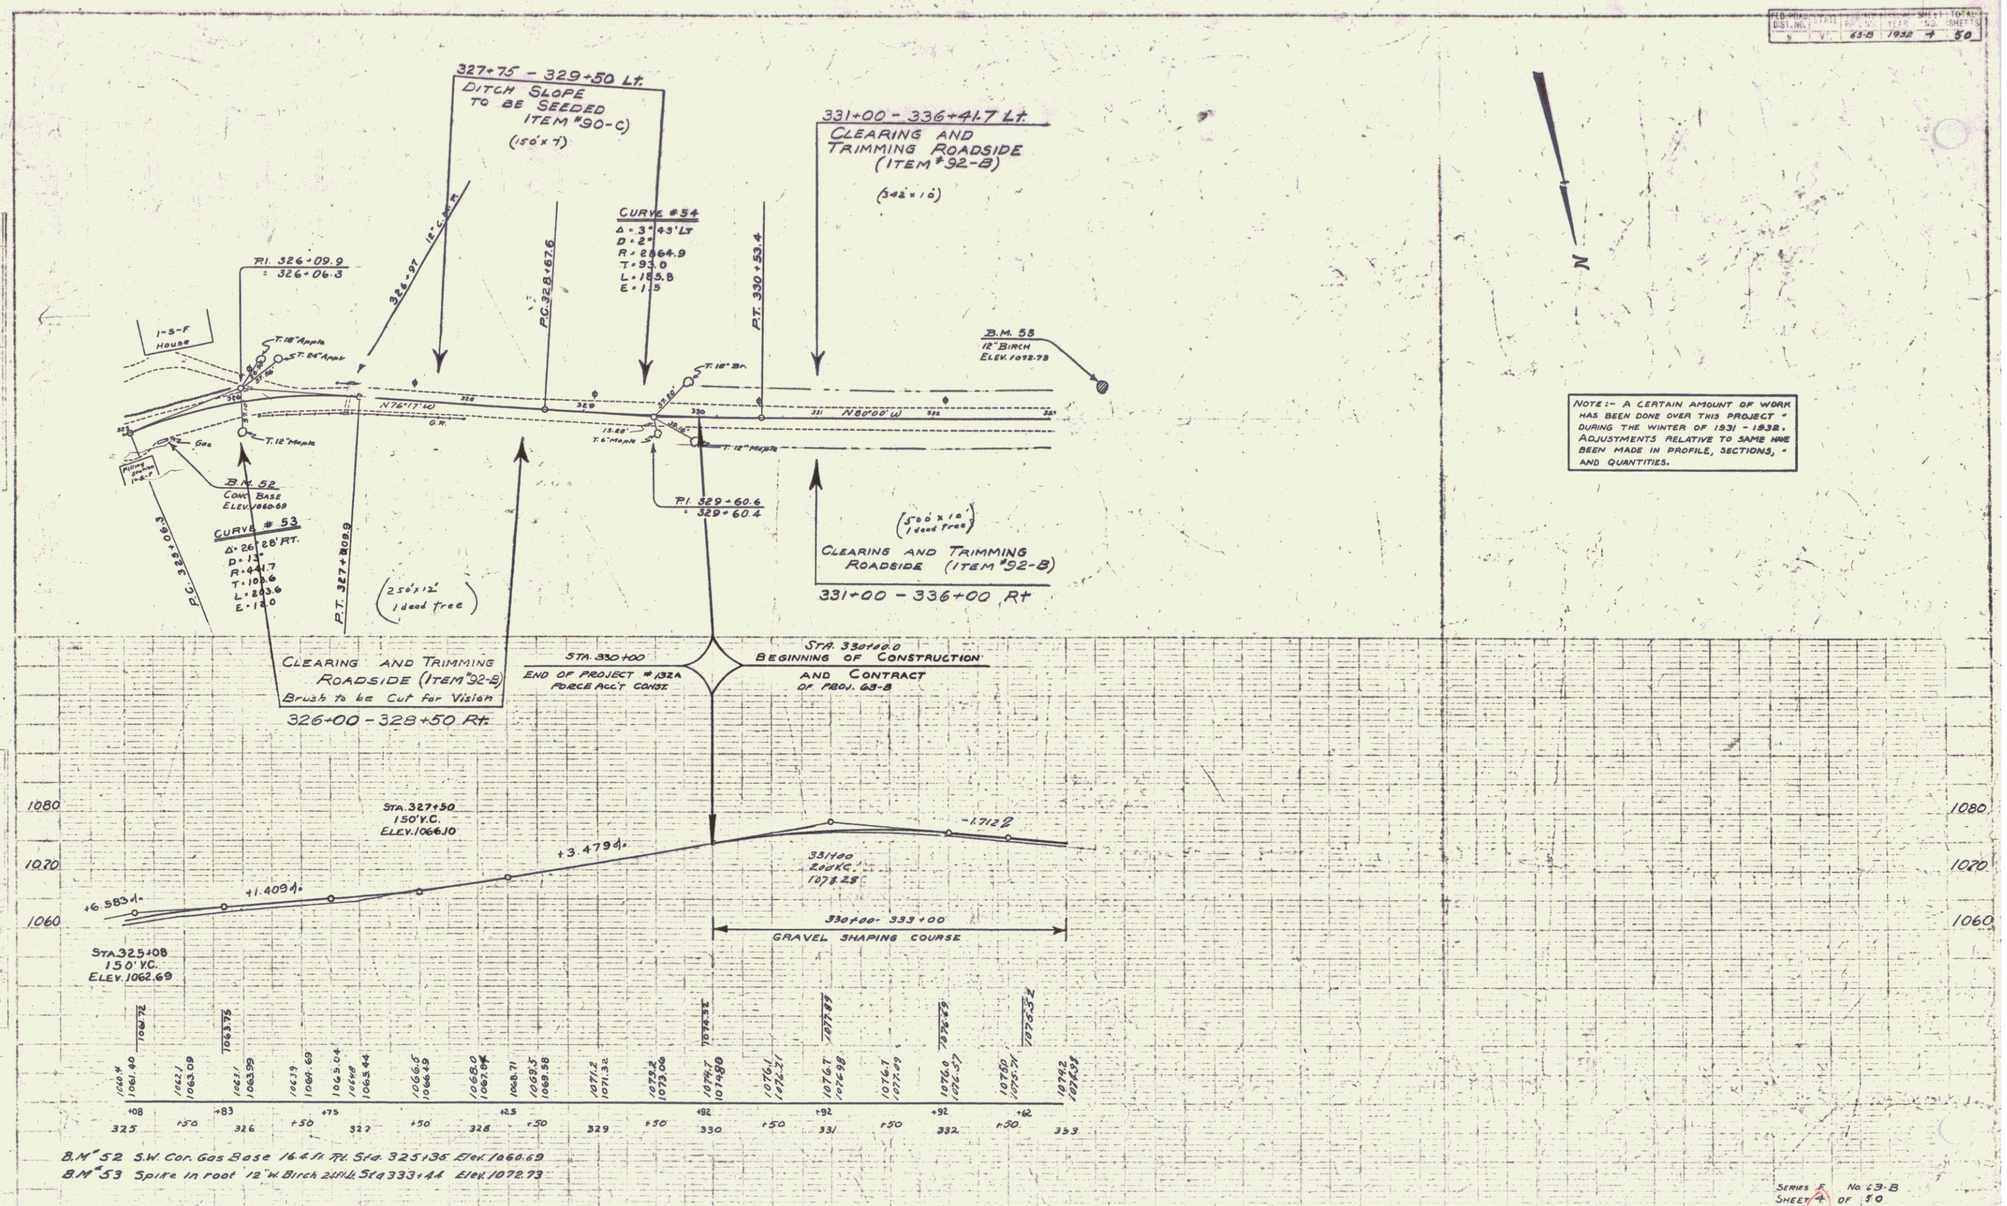

NOTE:- A CERTAIN AMOUNT OF WORK HAS BEEN DONE OVER THIS PROJECT DURING THE WINTER OF 1931 - 1932. ADJUSTMENTS RELATIVE TO SAME HAVE BEEN MADE IN PROFILE, SECTIONS, AND QUANTITIES.

SERIES F No. 63-B
SHEET 4 OF 50

H.M. Doyle