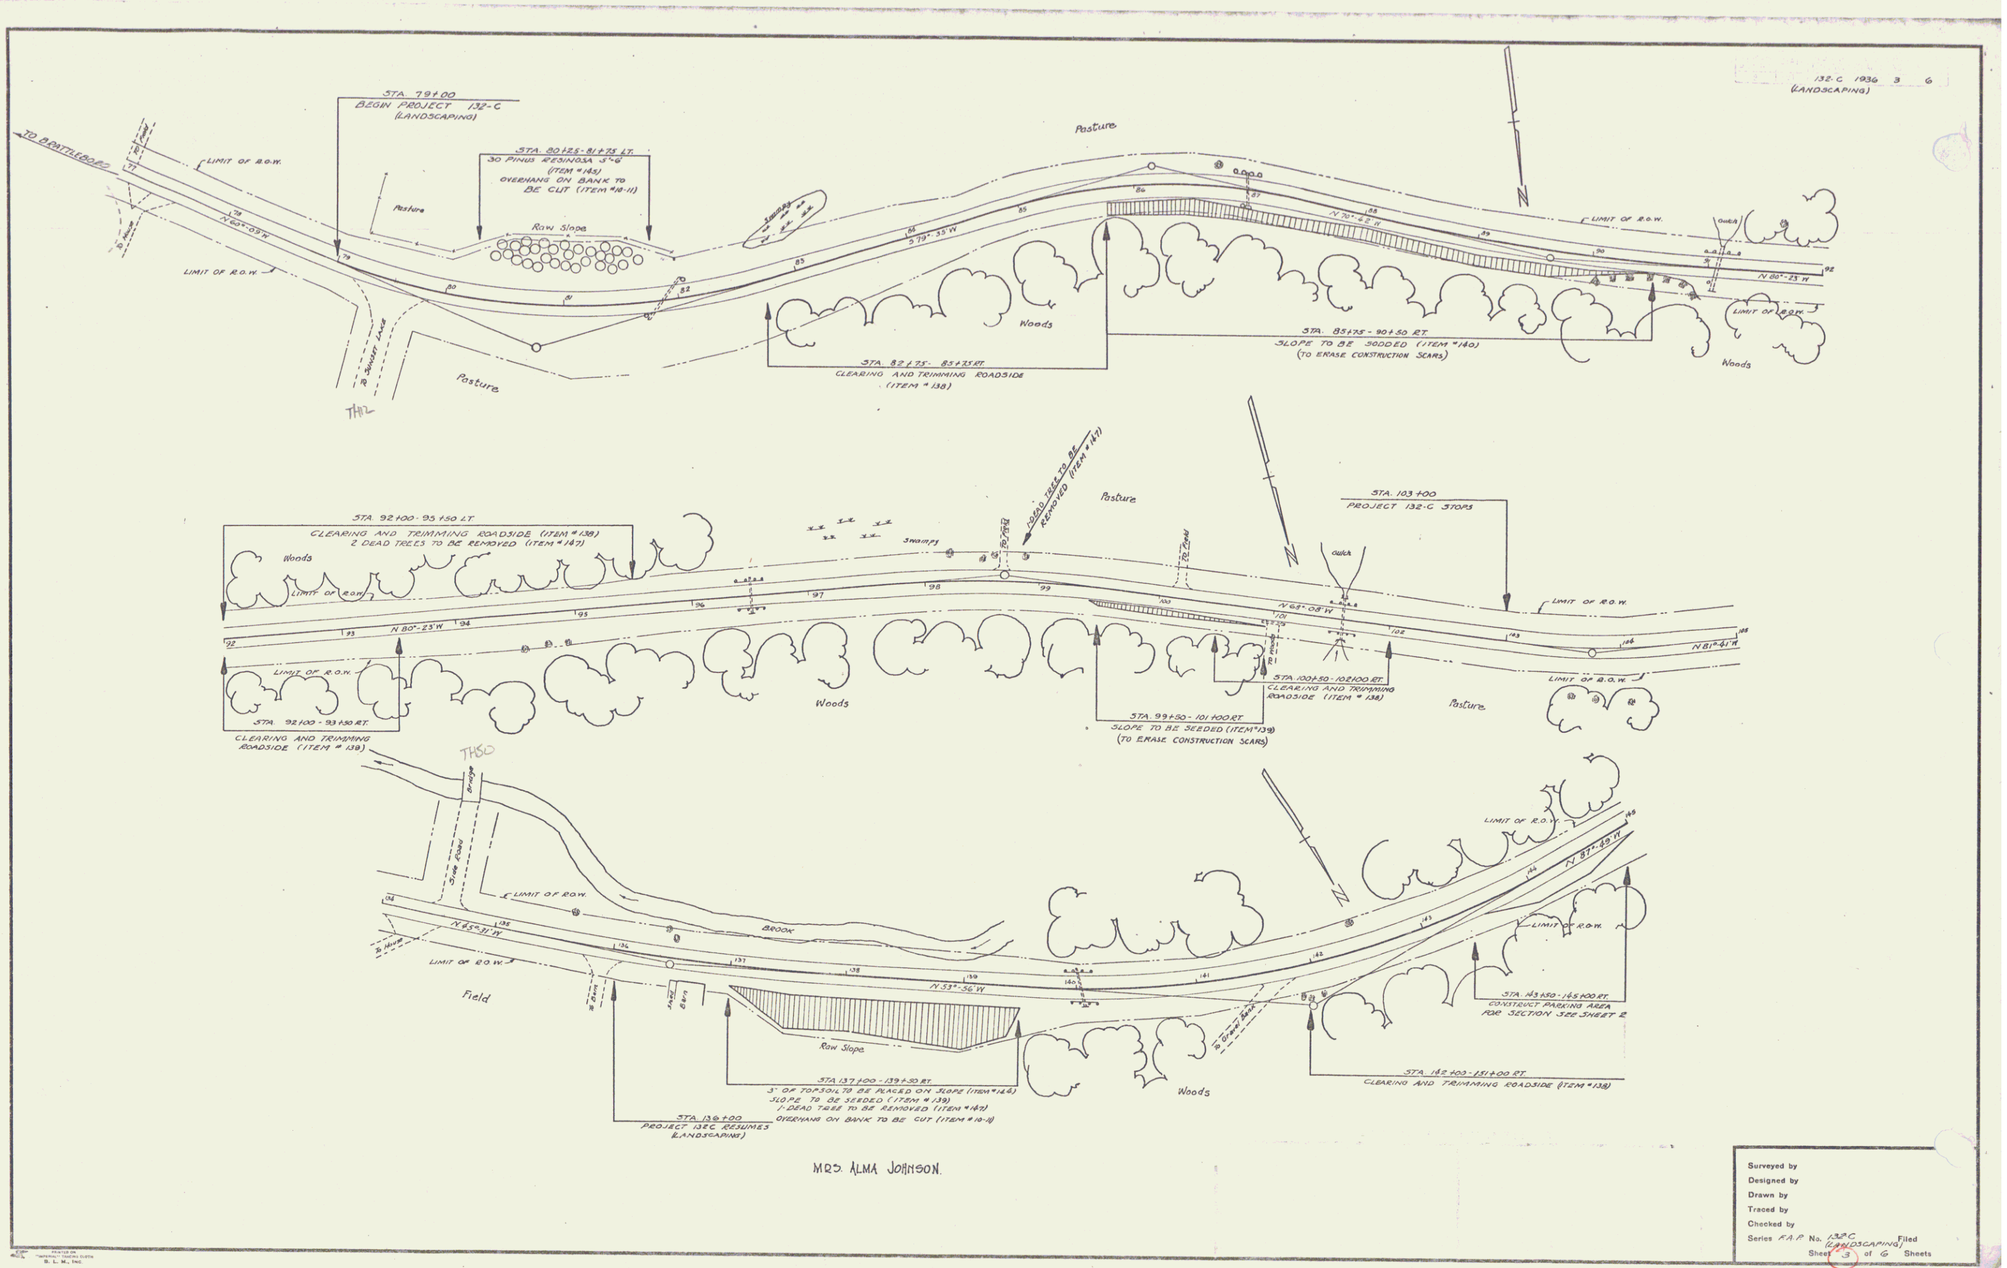
132-C 1936 3 6
(LANDSCAPING)
STA. 79+00
BEGIN PROJECT 132-C
(LANDSCAPING)
STA. 80+25-81+75 LT.
30 PINUS RESINOSA 5'-6'
(ITEM #145)
OVERHANG ON BANK TO
BE CUT (ITEM #10-11)
TO BRATTLEBORO
LIMIT OF R.O.W.
Pasture
Raw Slope
Woods
STA. 82+75-85+75 RT.
CLEARING AND TRIMMING ROADSIDE
(ITEM #138)
STA. 85+75-90+50 RT.
SLOPE TO BE SODDED (ITEM #140)
(TO ERASE CONSTRUCTION SCARS)
STA. 92+00-95+50 LT.
CLEARING AND TRIMMING ROADSIDE (ITEM #138)
2 DEAD TREES TO BE REMOVED (ITEM #147)
STA. 92+00-93+50 RT.
CLEARING AND TRIMMING
ROADSIDE (ITEM #138)
Swamps
STA. 103+00
PROJECT 132-C STOPS
STA. 100+50-102+00 RT.
CLEARING AND TRIMMING
ROADSIDE (ITEM #138)
STA. 99+50-101+00 RT.
SLOPE TO BE SEEDED (ITEM #139)
(TO ERASE CONSTRUCTION SCARS)
Field
BROOK
Raw Slope
STA. 137+00-139+50 RT.
3" OF TOPSOIL TO BE PLACED ON SLOPE (ITEM #144)
SLOPE TO BE SEEDED (ITEM #139)
1-DEAD TREE TO BE REMOVED (ITEM #147)
OVERHANG ON BANK TO BE CUT (ITEM #10-11)
STA. 136+00
PROJECT 132C RESUMES
(LANDSCAPING)
STA. 143+50-145+00 RT.
CONSTRUCT PARKING AREA
FOR SECTION SEE SHEET 2
STA. 142+00-151+00 RT.
CLEARING AND TRIMMING ROADSIDE (ITEM #138)
MRS. ALMA JOHNSON.
Surveyed by
Designed by
Drawn by
Traced by
Checked by
Series F.A.P. No. 132C (LANDSCAPING) Filed
Sheet 3 of 6 Sheets

2