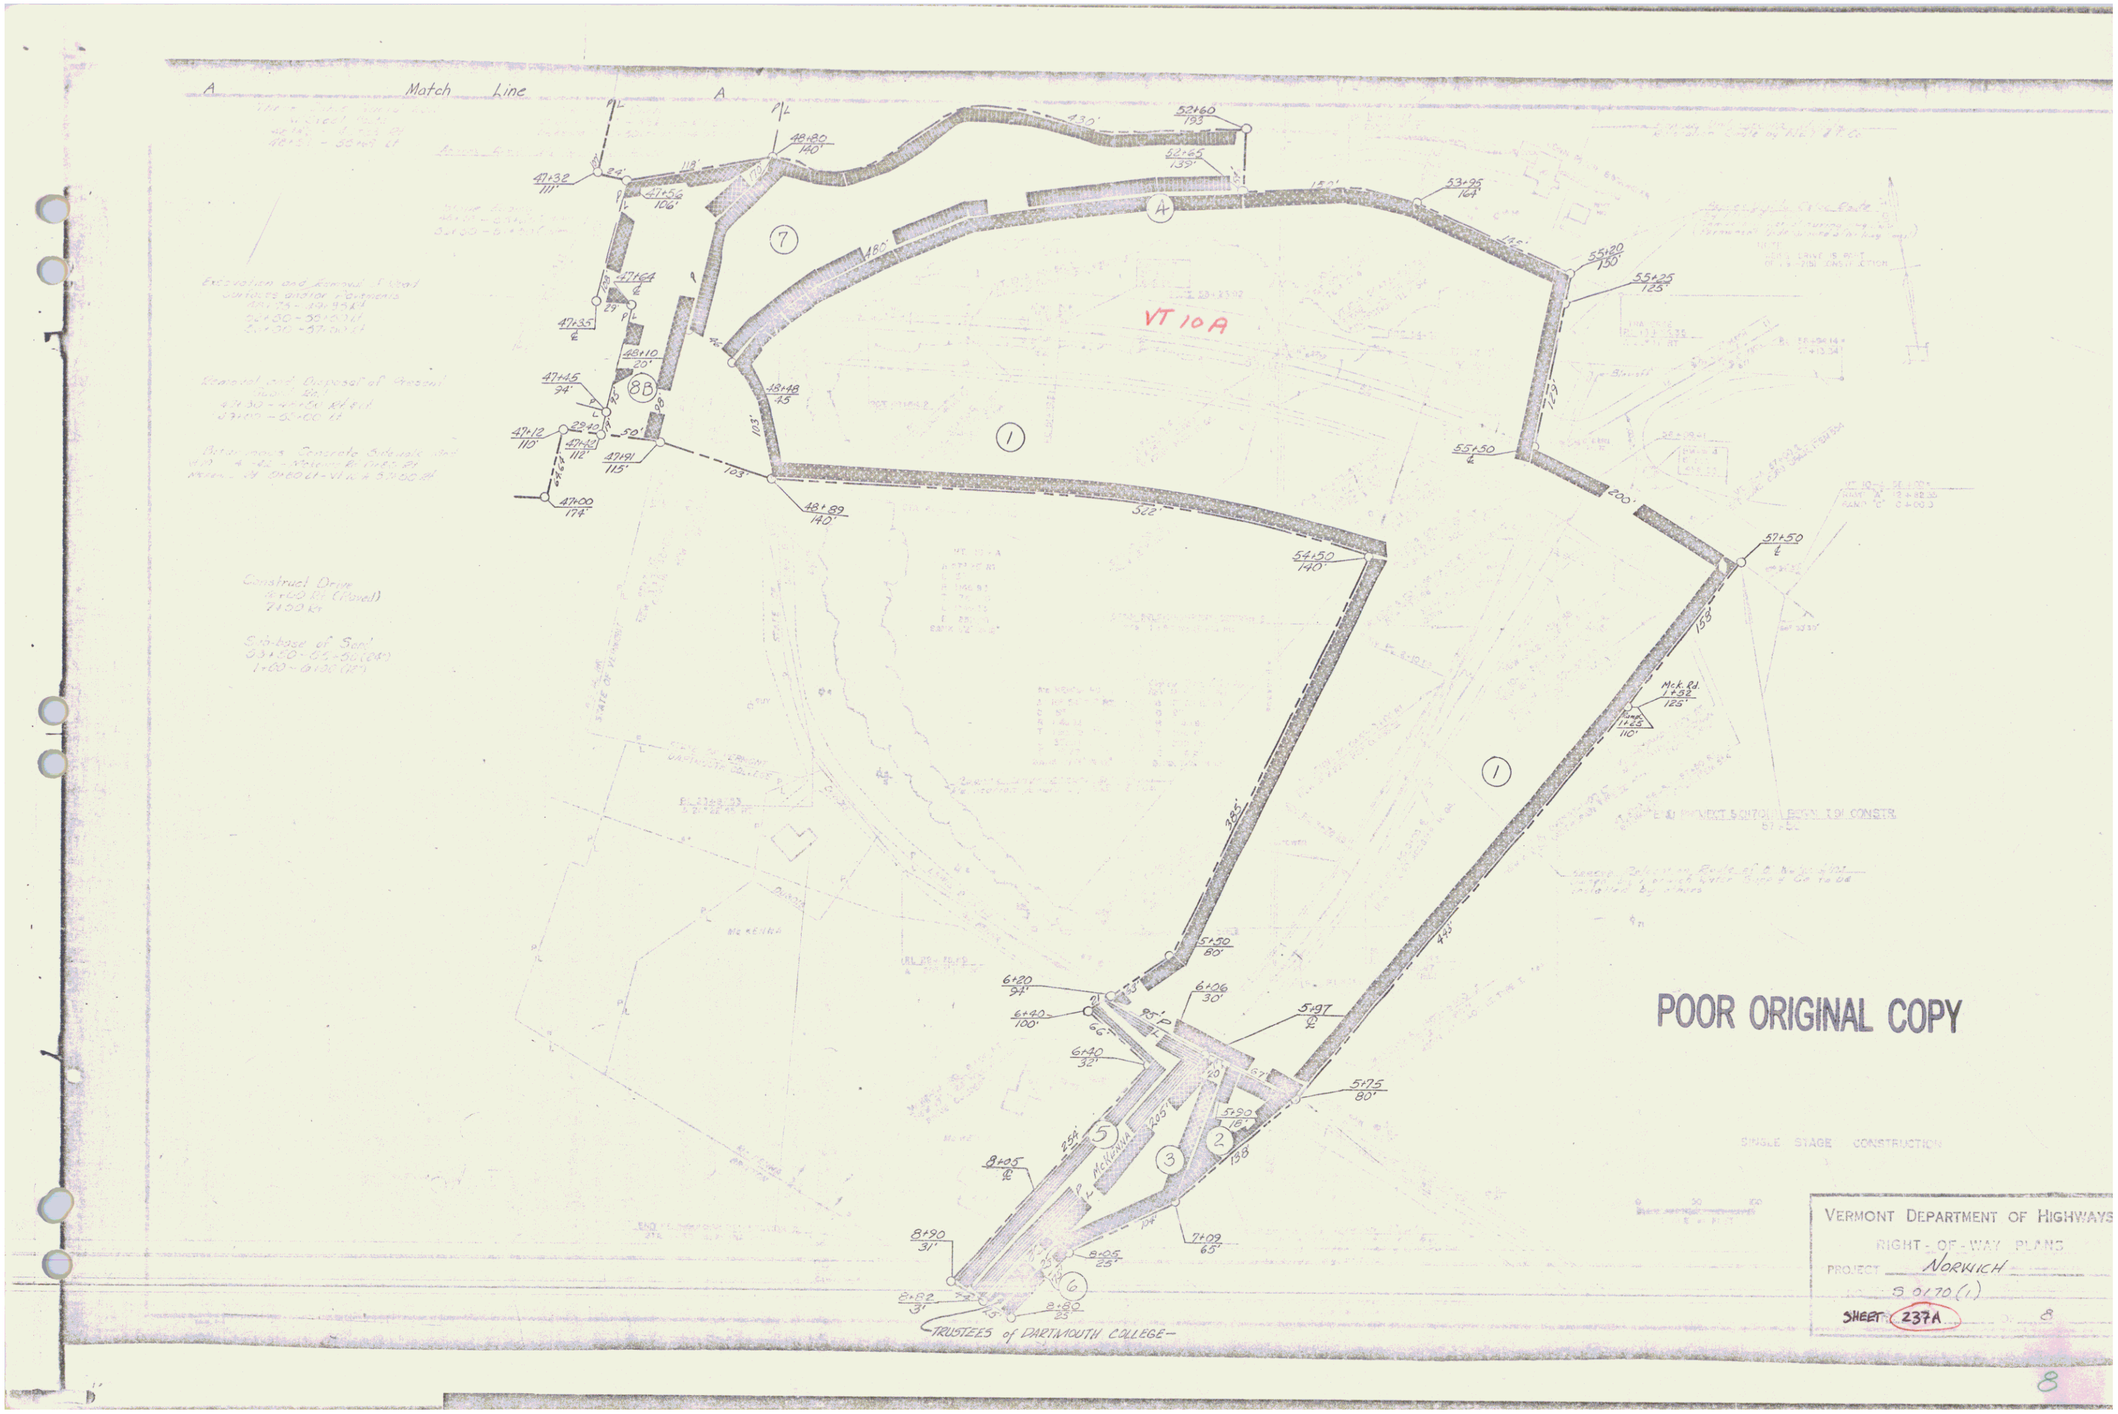
Match Line
VT 10A
McKenna
TRUSTEES of DARTMOUTH COLLEGE
Mck. Rd.
POOR ORIGINAL COPY
VERMONT DEPARTMENT OF HIGHWAYS
RIGHT-OF-WAY PLANS
PROJECT Norwich
S 0170 (1)
SHEET 237A

8