POOR ORIGINAL COPY

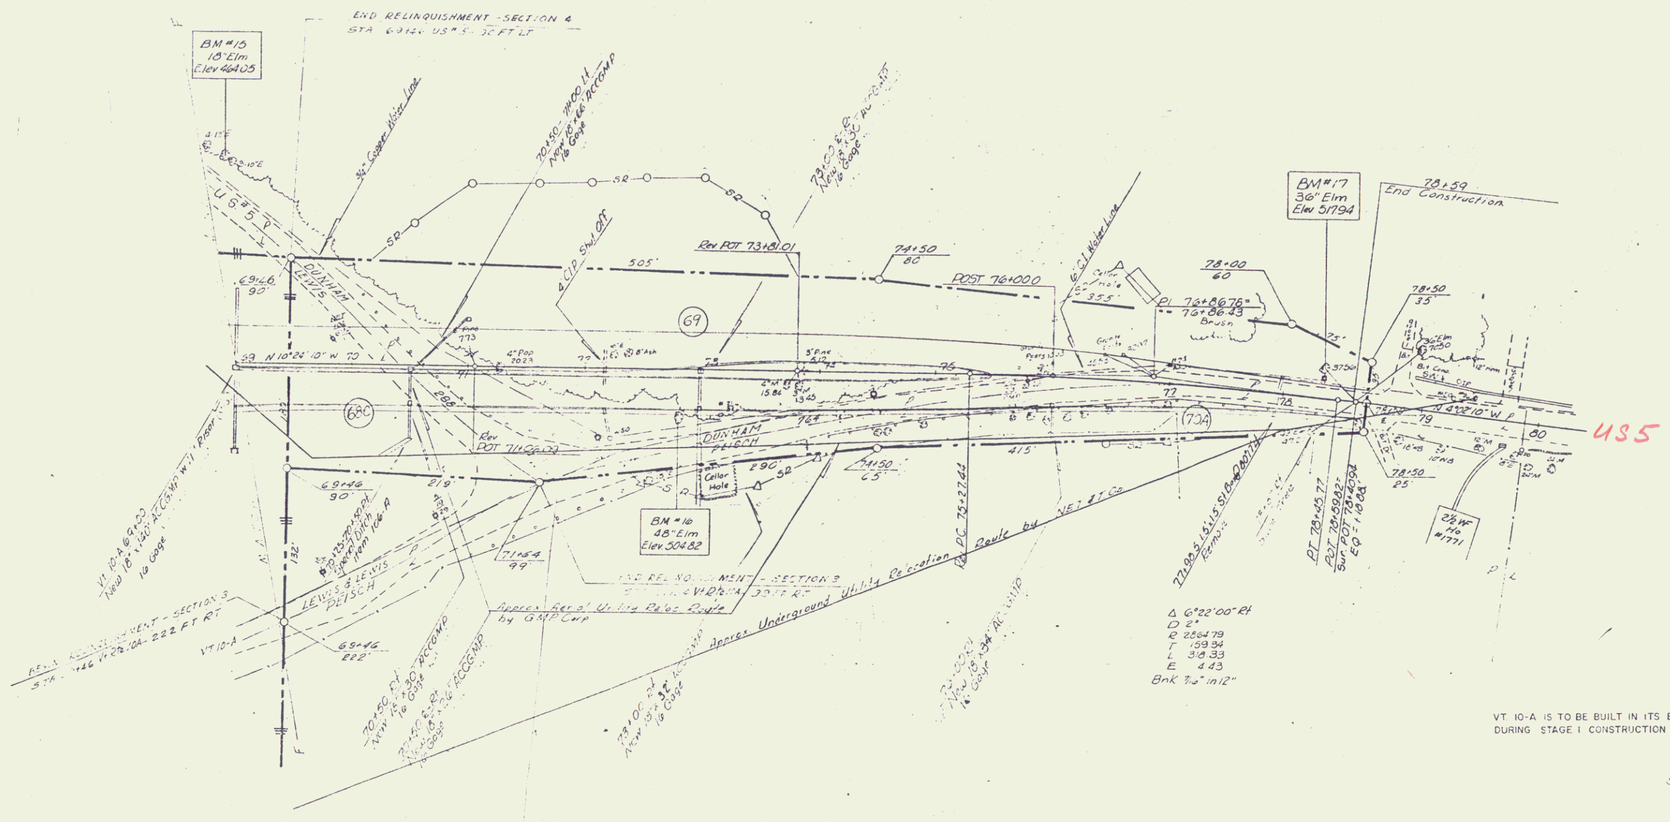

VT. 10-A IS TO BE BUILT IN ITS ENTIRETY DURING STAGE I CONSTRUCTION

Stage I Construction

NOV 1 2 1973
HARTFORD-NEW CH

SURVEYED BY Kenneth Gibson DATE
DRAWN BY Cummings DATE
TRACED BY
PROJ
SHEET 240C

13