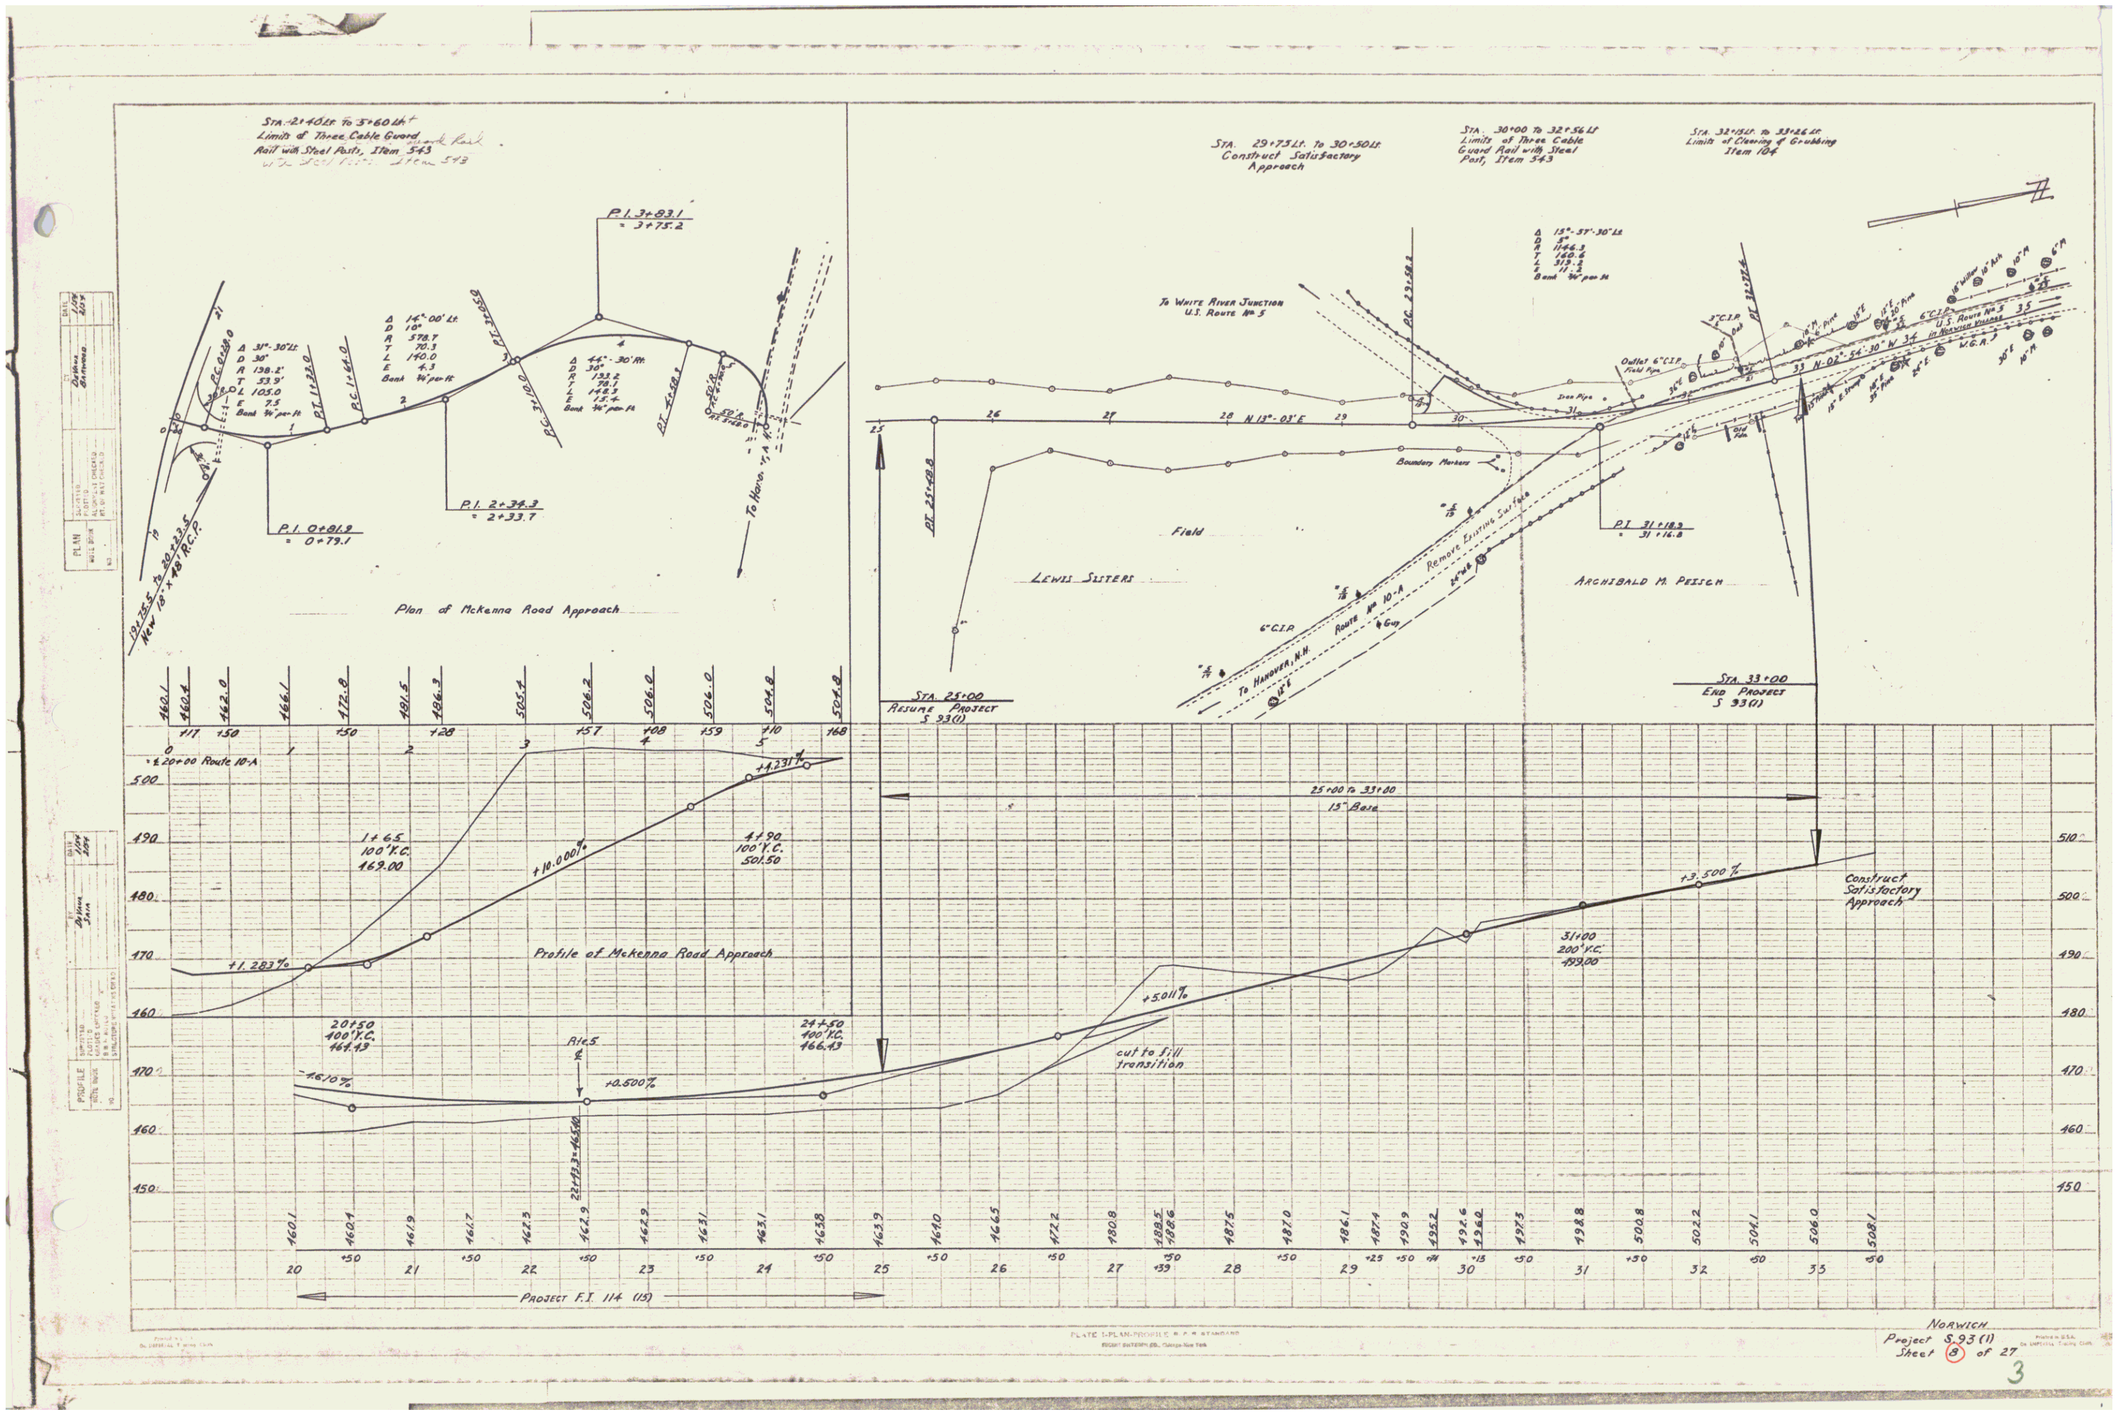
Sta. 2+40 Lt. To 3+60 Lt.
Limits of Three Cable Guard Rail with Steel Posts, Item 543
Sta. 29+75 Lt. To 30+50 Lt.
Construct Satisfactory Approach
Sta. 30+00 To 32+56 Lt.
Limits of Three Cable Guard Rail with Steel Posts, Item 543
Sta. 32+15 Lt. To 33+26 Lt.
Limits of Clearing & Grubbing Item 104
To White River Junction U.S. Route No. 5
Field
Lewis Sisters
Archibald M. Peisch
Remove Existing Surface
To Hanover, N.H.
Sta. 25+00
Resume Project S 93(1)
Sta. 33+00
End Project S 93(1)
Plan of McKenna Road Approach
Profile of McKenna Road Approach
Construct Satisfactory Approach
cut to fill transition
Project F.I. 114 (15)
Norwich
Project S 93(1)
Sheet 3 of 27