Stone Fill for Slope Protection (Heavy Type), Item 511
95+00 - 95+25 Lt.
99+75 - 111+00 Lt.

Gravel Backfill for Slope Stabilization, Item 222-A, Mod.
99+75 - 103+50 Rt.

Bituminous Concrete Gutter, Item 534
103+50 - 108+00 Rt.

Three Cable Guard Rail with Steel Posts, Item 542
95+00 - 111+00 Lt.

Channel Excavation, Items 109-A & 109-B
101+25 - 105+25 Lt.

Removal and Disposal of Present Guard Rail, Item 549
104+85 - 111+00 Rt.

Demolition and Disposal of Building, Item 586
102+00 Rt.
104+00 Lt. & Rt.

Metal Bin-Type Retaining Wall, Item 578
103+58 - 108+00 Rt.

Galvanized Chain-Link Fence, Item 581-1B or Aluminum Alloy Chain-Link Fence, Item 582-1B
101+85 - 105+25 Lt.
(East bank of river)
101+92 — 105+35 Lt.

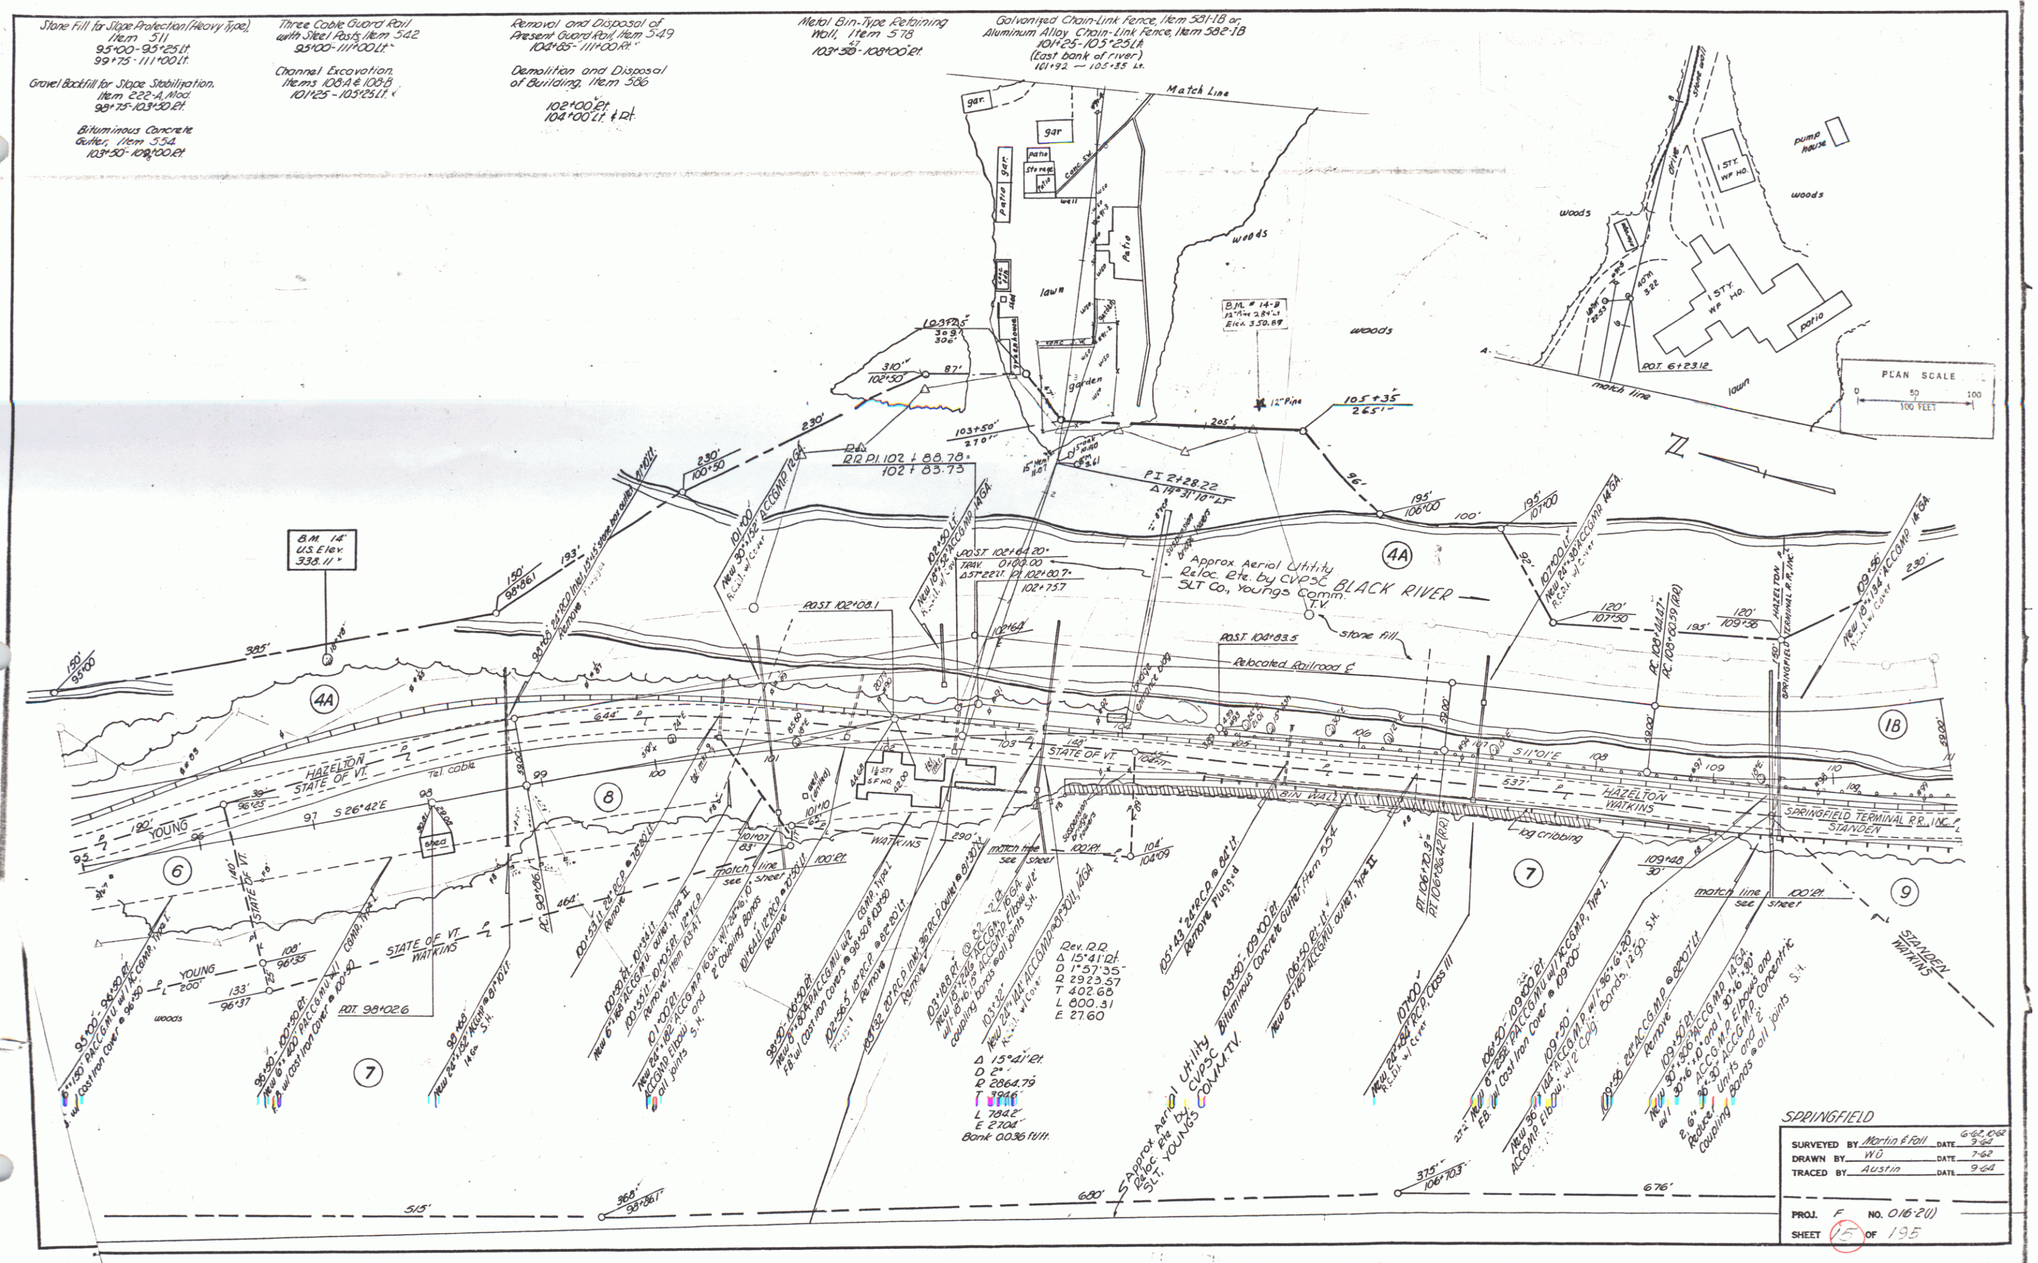

5