FED. ROAD DIST. NO.	STATE	FED. AID PROJECT	SHEET NO.	TOTAL SHEETS
1	VT.	100-J 1339 23		114

NOTE:
Any poor foundation material encountered at Sta. 573+00 To 576+50 is to be removed and replaced with acceptable borrow or excav. The unsuitable material is to be used outside of fill slope at STA. 546+00. This work to be paid for under the Item of Common Excavation Including Borrow. (Item 10-11)
See Cross Section Sheet No. 101.

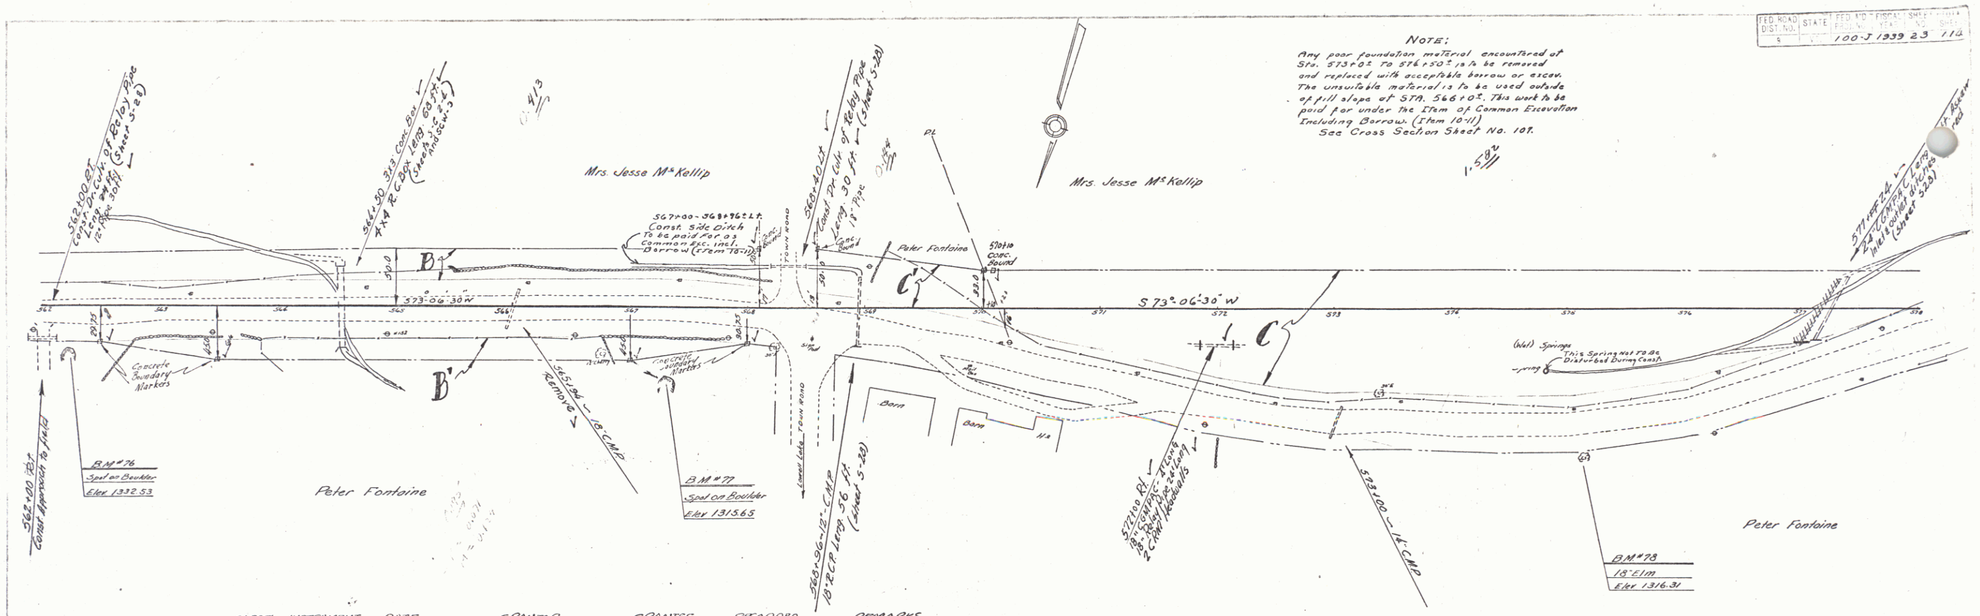
Mrs. Jesse McKellip
Mrs. Jesse McKellip
Peter Fontaine
Peter Fontaine
Peter Fontaine
S 73°-06'-30" W
Barn
Barn
Concrete Boundary Markers
B.M. #76 Spot on Boulder Elev. 1332.53
B.M. #77 Spot on Boulder Elev. 1315.65
B.M. #78 18" Elm Elev. 1316.31
Remove 18" CMP
Remove 24" CMP
Remove Culv. 1 Barn Road
Remove Culv. 1 Barn Road
Remove Culv. 1 Barn Road