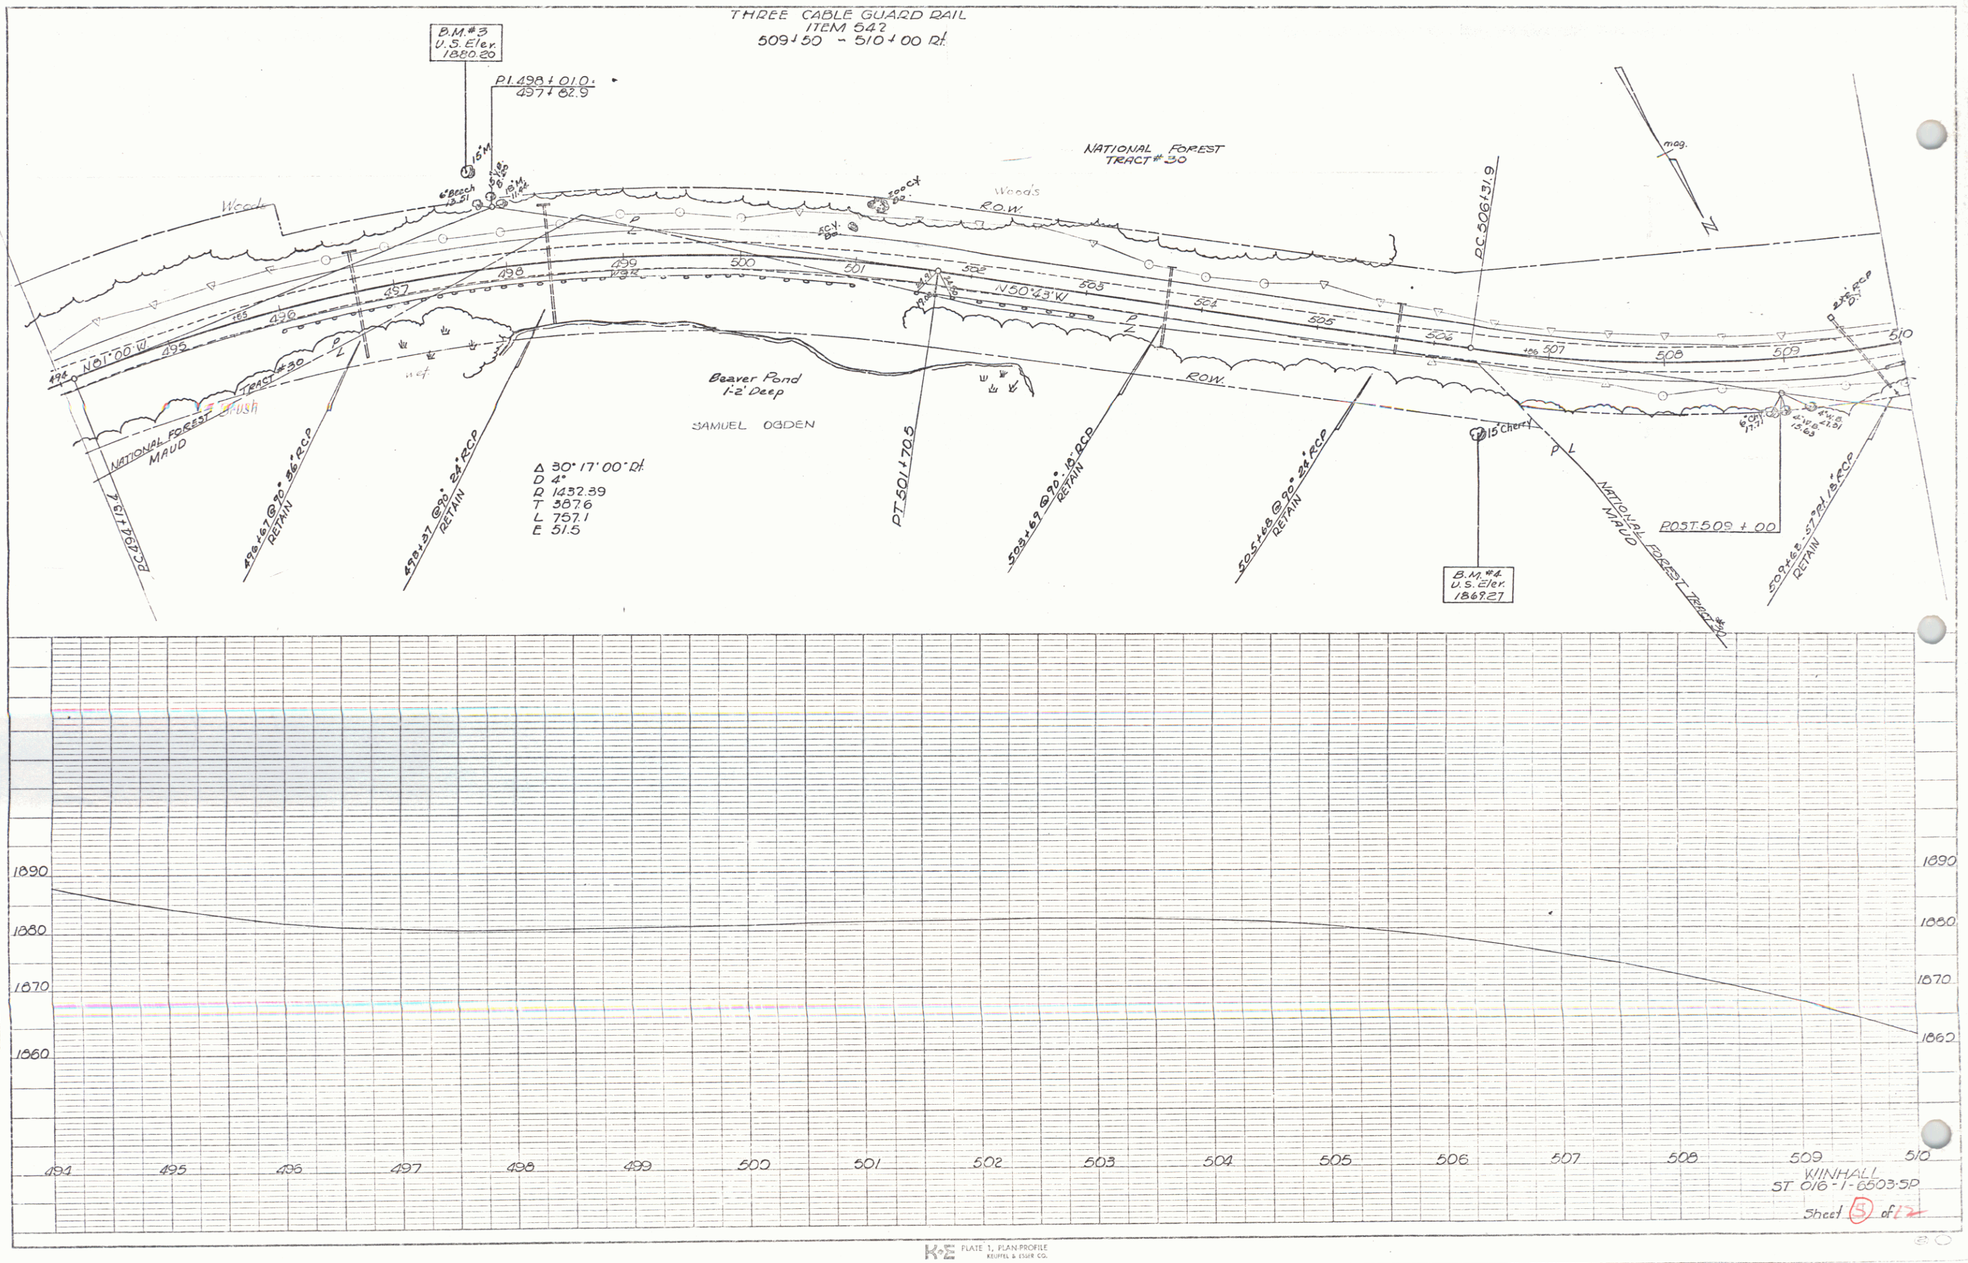

PLAN

PROFILE

WINHALL
ST 016-1-6503:SP

Sheet 5 of 12