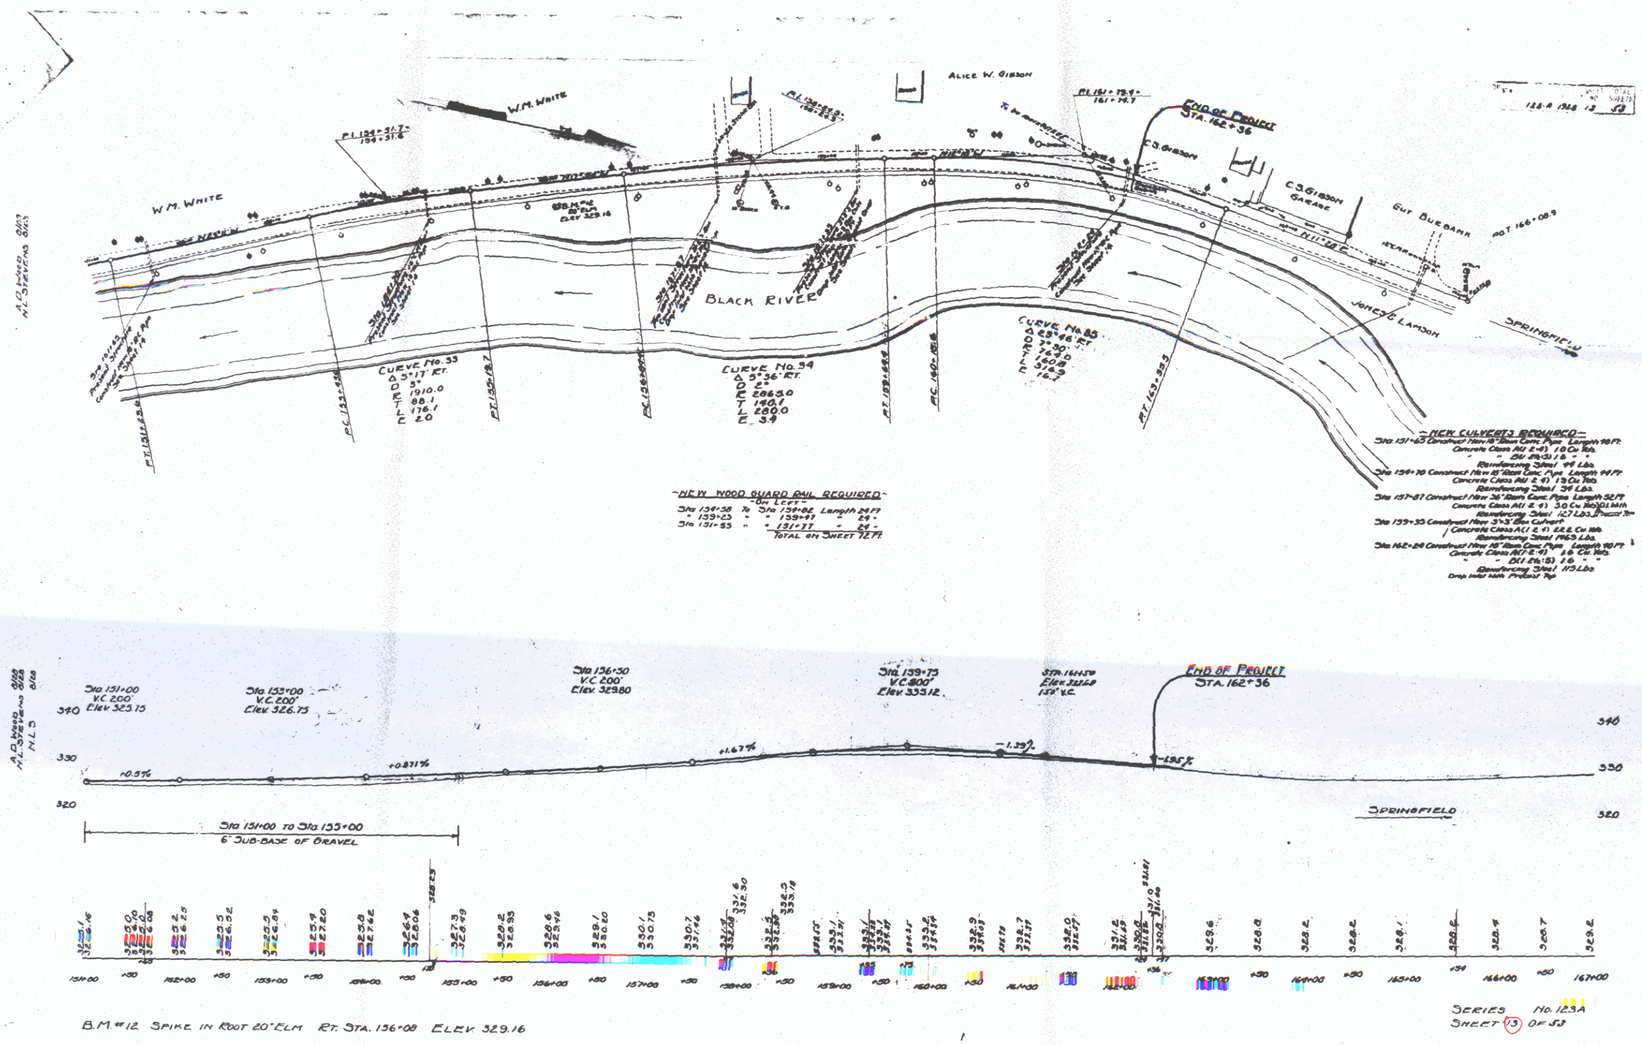
W.M. WHITE
ALICE W. GIBSON
C.S. GIBSON
C.S. GIBSON GARAGE
GUY BURBANK
JERSEY LAMSON
BLACK RIVER
SPRINGFIELD
END OF PROJECT
STA. 162+36
CURVE No. 53
CURVE No. 54
CURVE No. 55
NEW WOOD GUARD RAIL REQUIRED
NEW CULVERTS REQUIRED
Sta 151+00 V.C. 200' Elev 325.75
Sta 153+00 V.C. 200' Elev 326.75
Sta 156+50 V.C. 200' Elev 329.80
Sta 159+75 V.C. 800' Elev 335.12
Sta 151+00 to Sta 153+00
6" SUB-BASE OF GRAVEL
B.M. #12 SPIKE IN ROOT 20" ELM RT. STA. 156+08 ELEV. 329.16
SERIES No. 123A
SHEET 13 OF 53